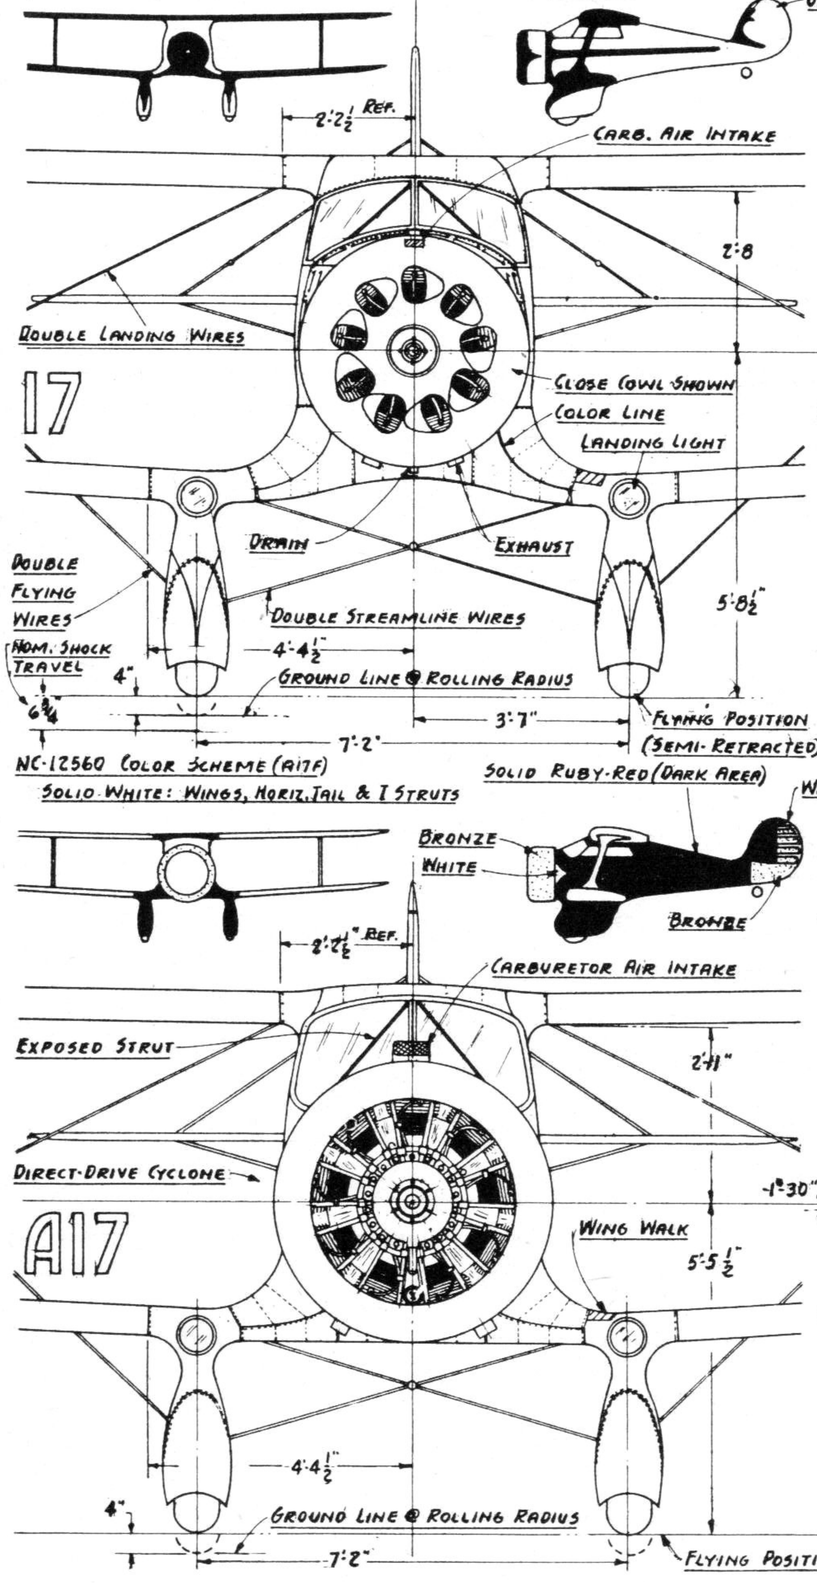
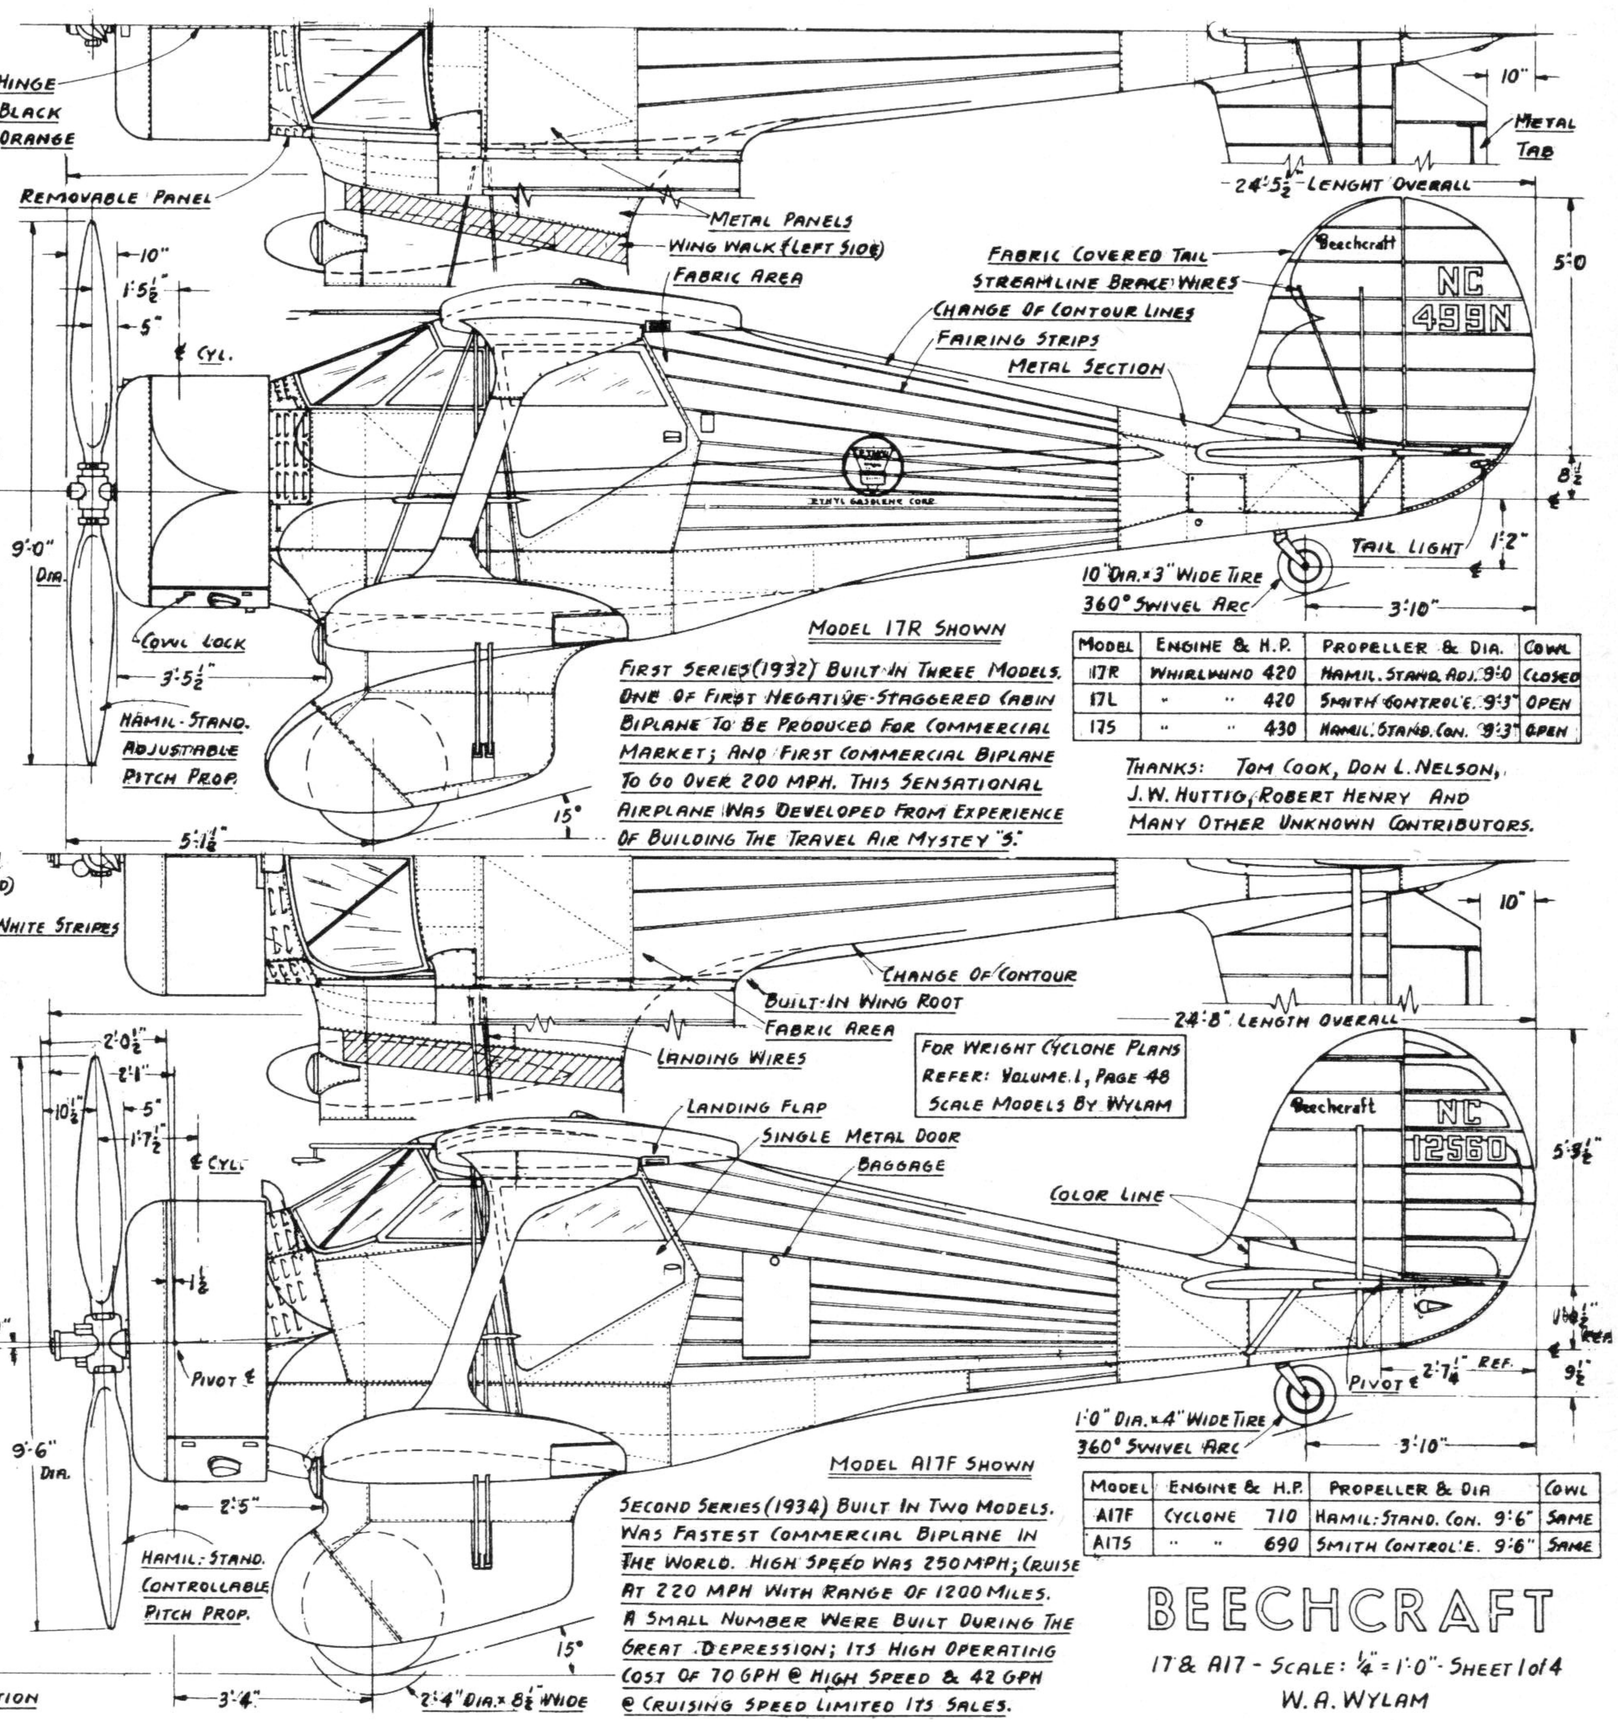
THE BEECH FAMILY

NC
21934

NC-499N COLOR SCHEME (17R)
SOLID BLACK: WINGS, HORIZ. TAIL & I STRUTS
ORANGE: BALANCE AS SHOWN



NC-12560 COLOR SCHEME (A17F)
SOLID WHITE: WINGS, HORIZ. TAIL & I STRUTS
SOLID RUBY-RED (DARK AREA)
WHITE STRIPES
BRONZE
WHITE
BRONZE



MODEL 17R SHOWN

FIRST SERIES (1932) BUILT IN THREE MODELS. ONE OF FIRST NEGATIVE-STAGGERED CABIN BIPLANE TO BE PRODUCED FOR COMMERCIAL MARKET; AND FIRST COMMERCIAL BIPLANE TO GO OVER 200 MPH. THIS SENSATIONAL AIRPLANE WAS DEVELOPED FROM EXPERIENCE OF BUILDING THE TRAVEL AIR MYSTEY "5."

MODEL	ENGINE & H.P.	PROPELLER & DIA.	COWL
17R	WHIRLWIND 420	HAMIL. STAND. ADJ. 9'-0	CLOSED
17L	" " 420	SMITH CONTROL'E. 9'-3"	OPEN
17S	" " 430	HAMIL. STAND. CON. 9'-3"	OPEN

THANKS: TOM COOK, DON L. NELSON, J.W. HUTTIG, ROBERT HENRY AND MANY OTHER UNKNOWN CONTRIBUTORS.

FOR WRIGHT CYCLONE PLANS REFER: VOLUME 1, PAGE 48
SCALE MODELS BY WYLAM


MODEL A17F SHOWN

SECOND SERIES (1934) BUILT IN TWO MODELS. WAS FASTEST COMMERCIAL BIPLANE IN THE WORLD. HIGH SPEED WAS 250 MPH; CRUISE AT 220 MPH WITH RANGE OF 1200 MILES. A SMALL NUMBER WERE BUILT DURING THE GREAT DEPRESSION; ITS HIGH OPERATING COST OF 70 GPH @ HIGH SPEED & 42 GPH @ CRUISING SPEED LIMITED ITS SALES.


MODEL	ENGINE & H.P.	PROPELLER & DIA	COWL
A17F	CYCLONE 710	HAMIL: STAND. CON. 9'-6"	SAME
A17S	" " 690	SMITH CONTROL'E. 9'-6"	SAME


BEECHCRAFT

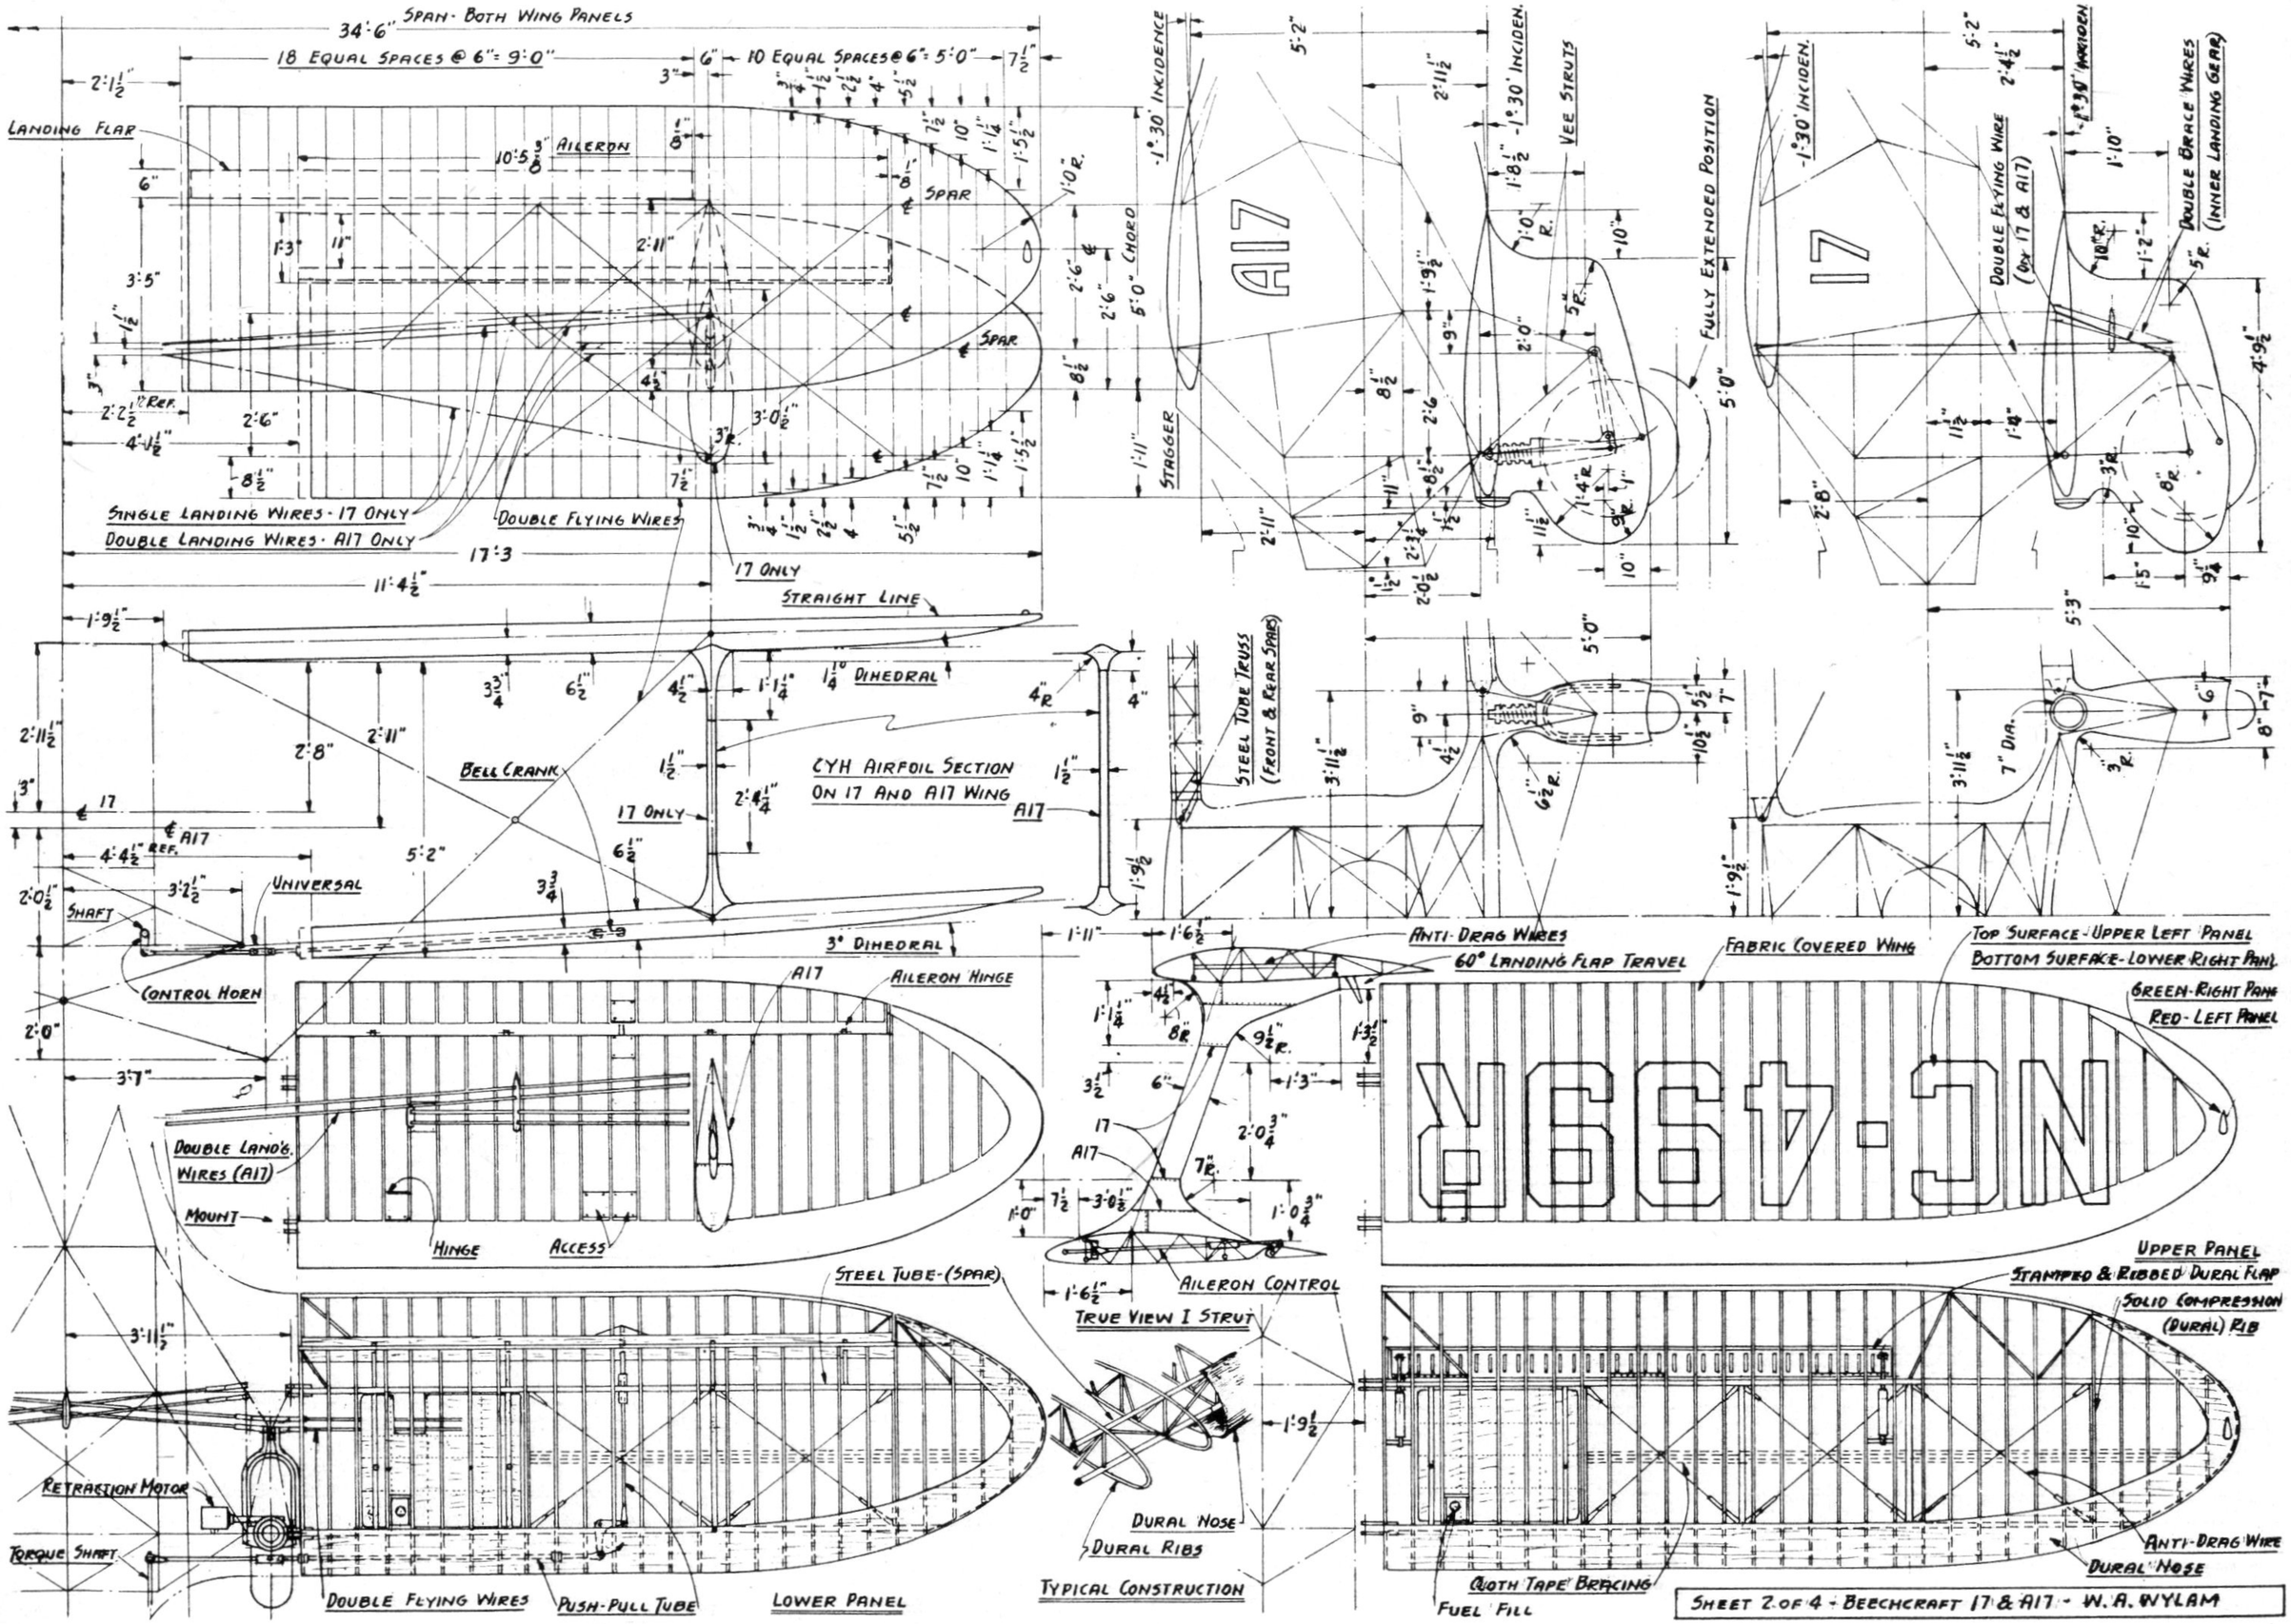
17 & A17 - SCALE: ¼" = 1'-0" - SHEET 1 of 4
W. A. WYLAM




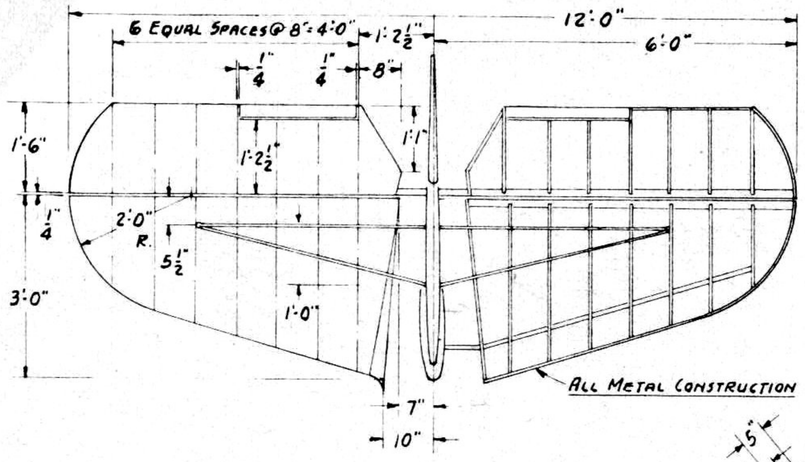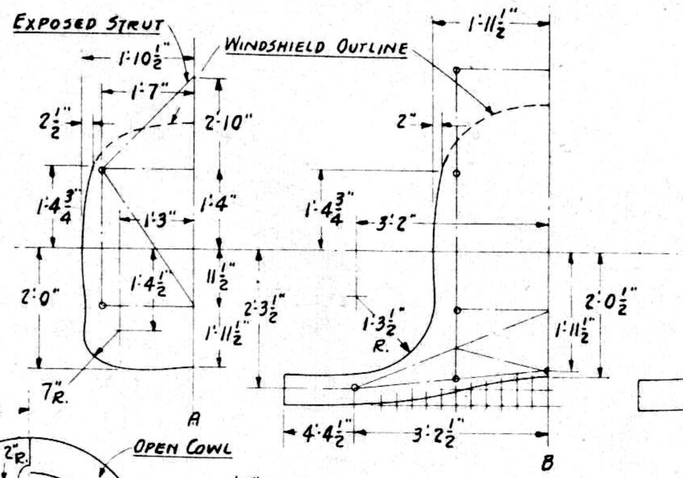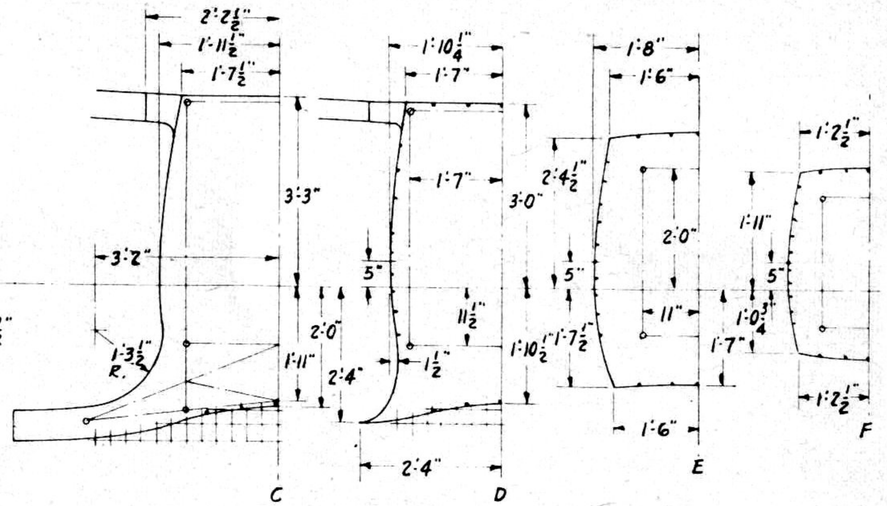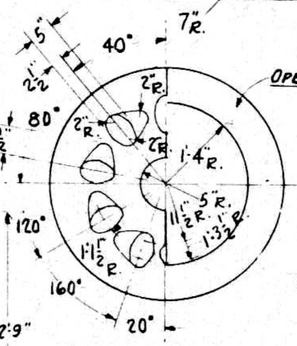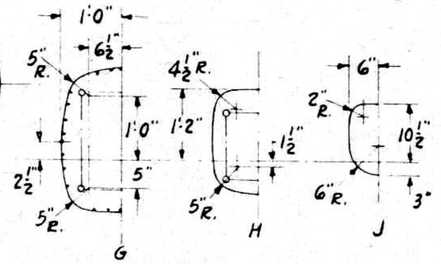
SHEET 2 OF 4 - BEECHCRAFT 17 & A17 - W. A. WYLAM

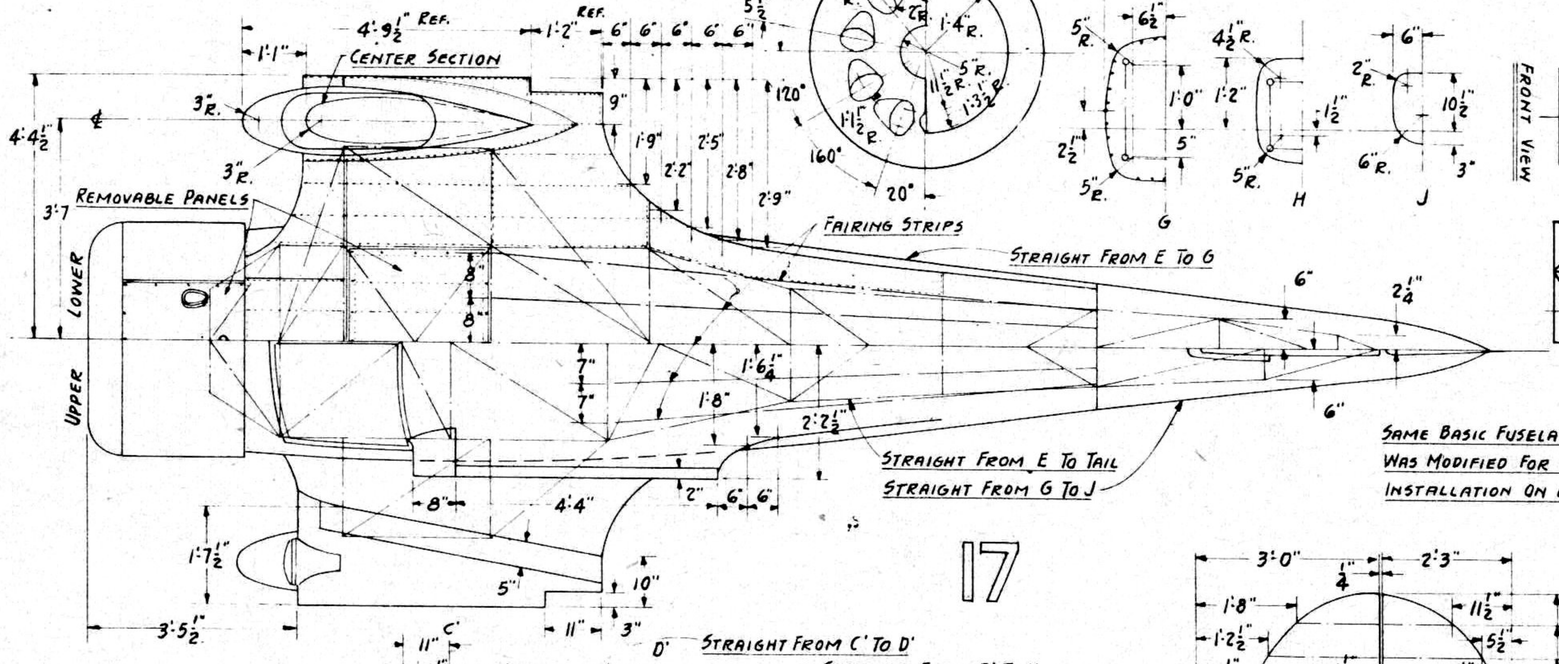


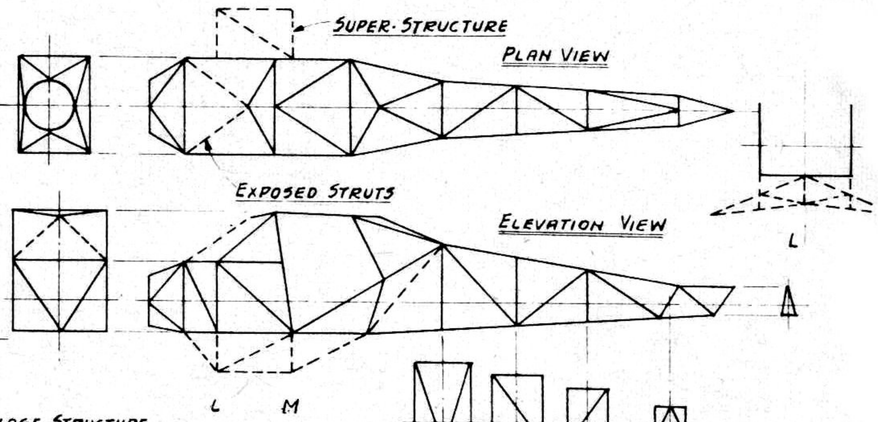














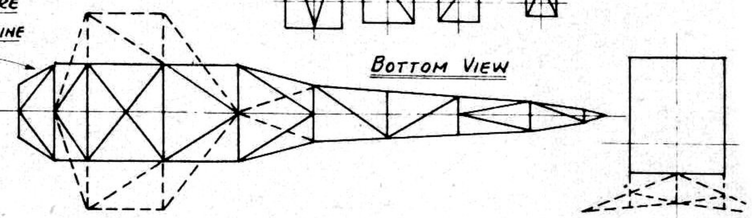
SAME BASIC FUSELAGE STRUCTURE WAS MODIFIED FOR CYCLONE ENGINE INSTALLATION ON A17 MODEL.




FUSELAGE STRUCTURE DIAGRAM

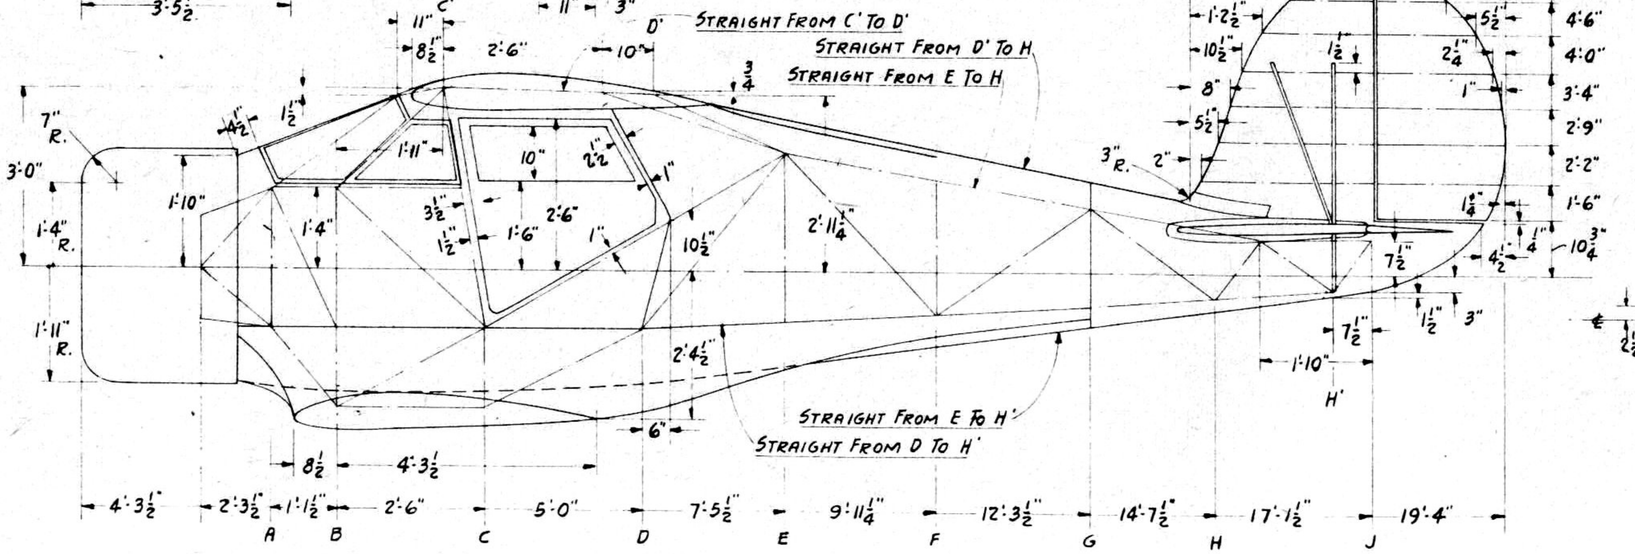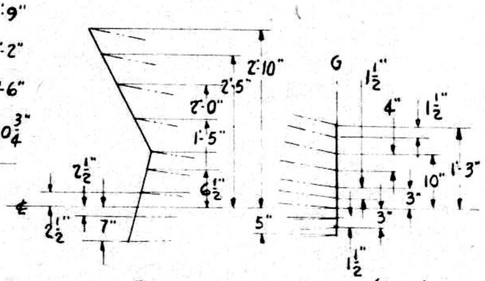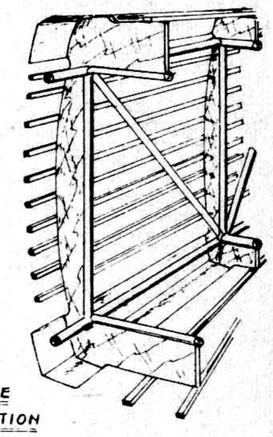17









TYPICAL FUSELAGE CONSTRUCTION

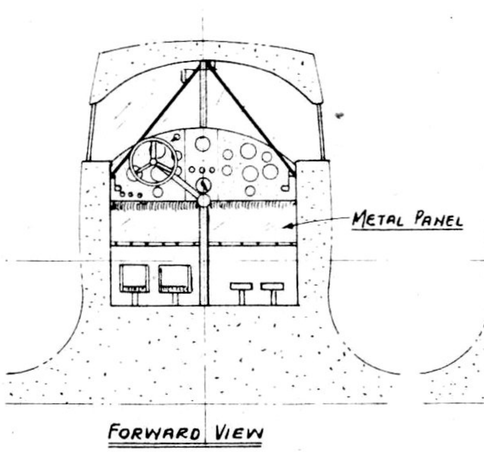
BEECHCRAFT 17 & A17 - SHEET 3 of 4 - W. A. WYLAM





FORWARD VIEW

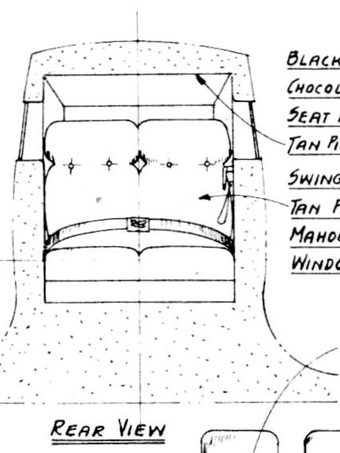

REAR VIEW

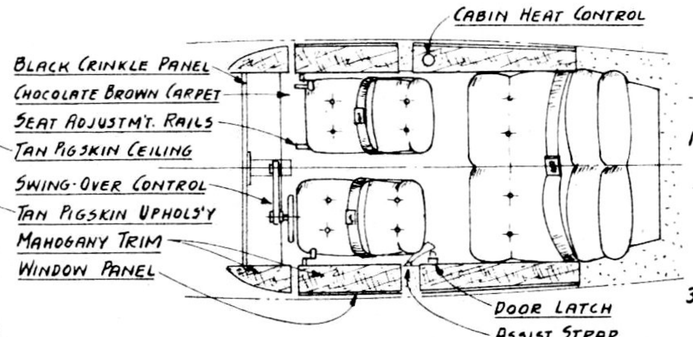


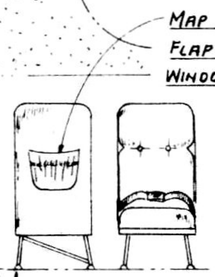

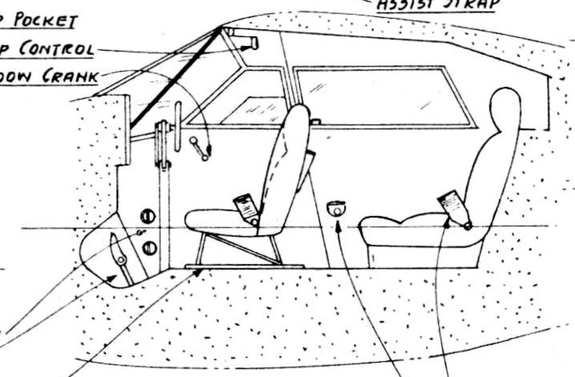



TYPICAL INTERIOR VIEWS

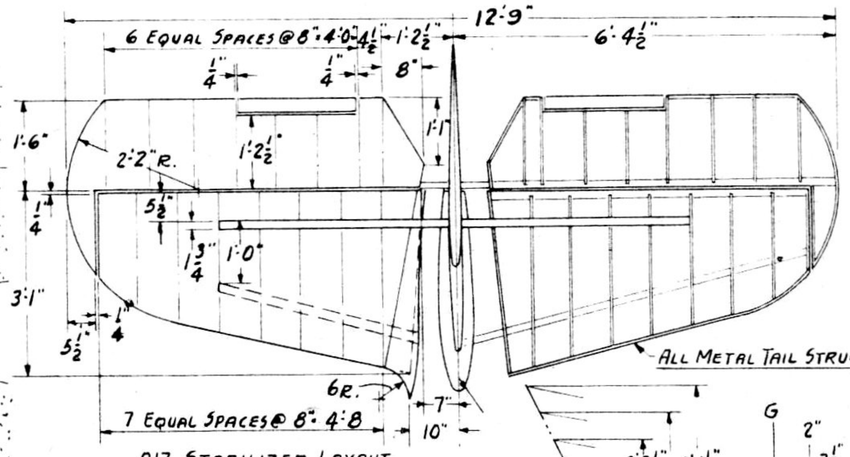GREEN SAFETY BELTS
ASH RECEIVER





A17 STABILIZER LAYOUT

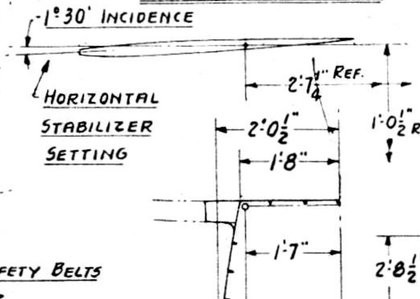

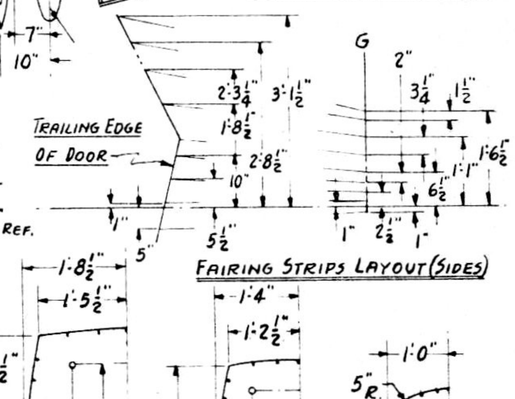

FAIRING STRIPS LAYOUT (SIDES)

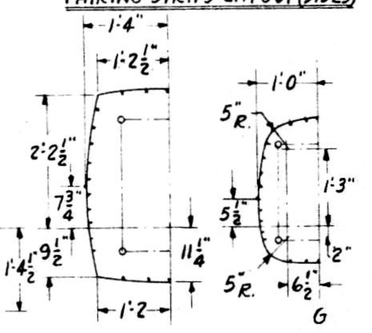

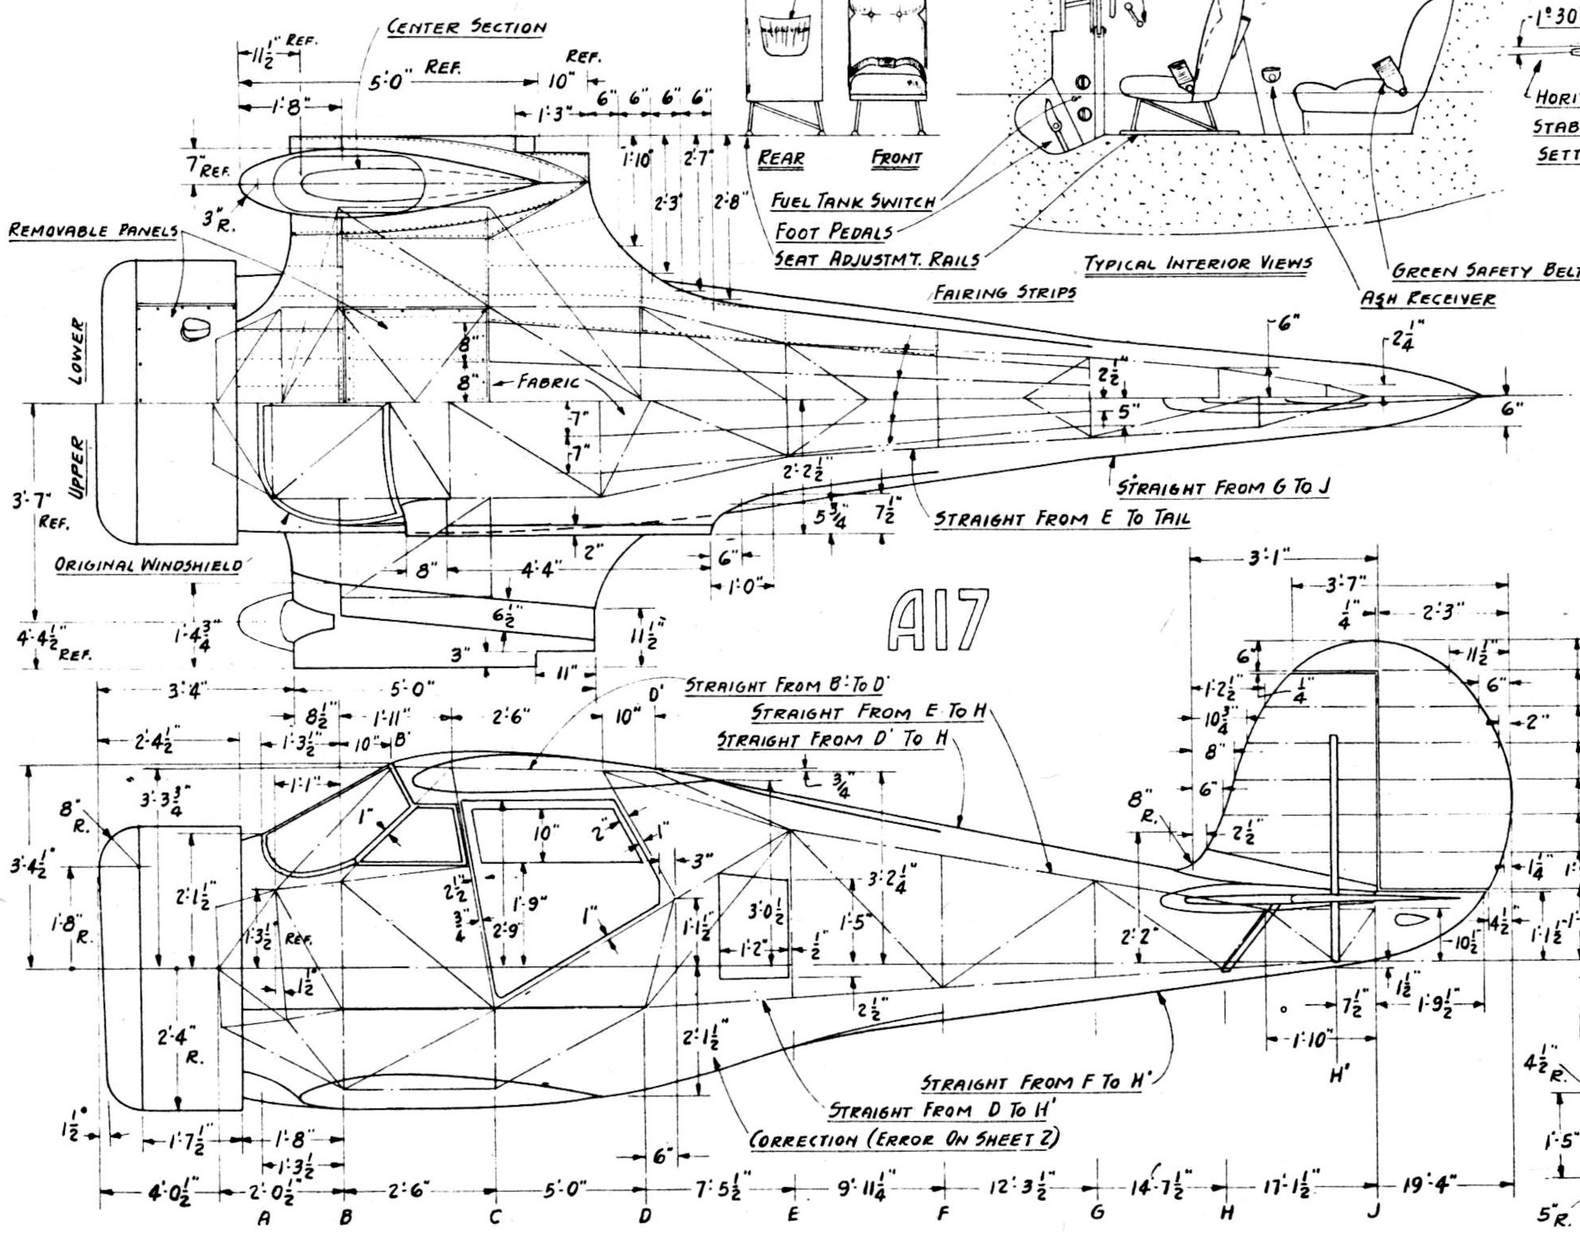

BEECHCRAFT

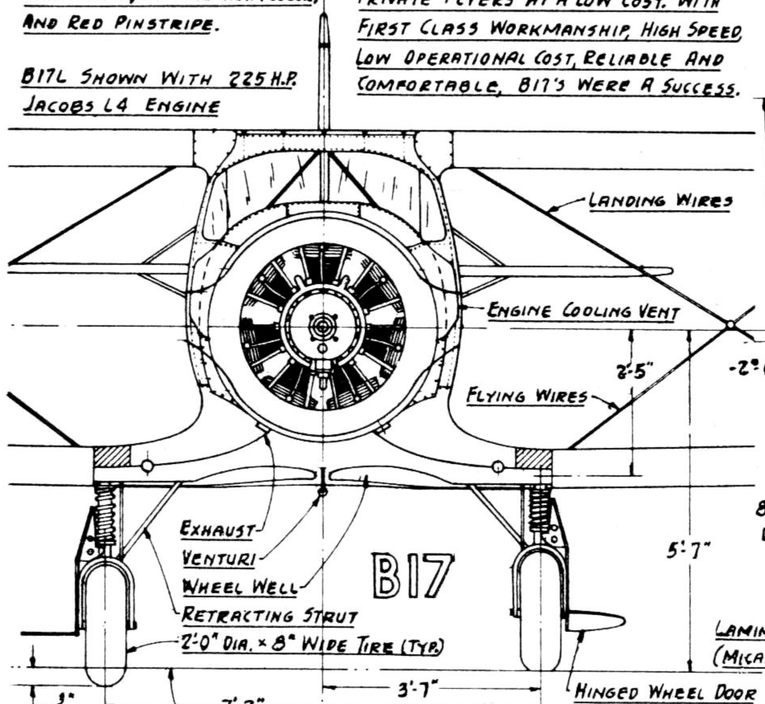
17 & A17 - SCALE: 1/4" = 1'-0" - SHEET 4 of 4

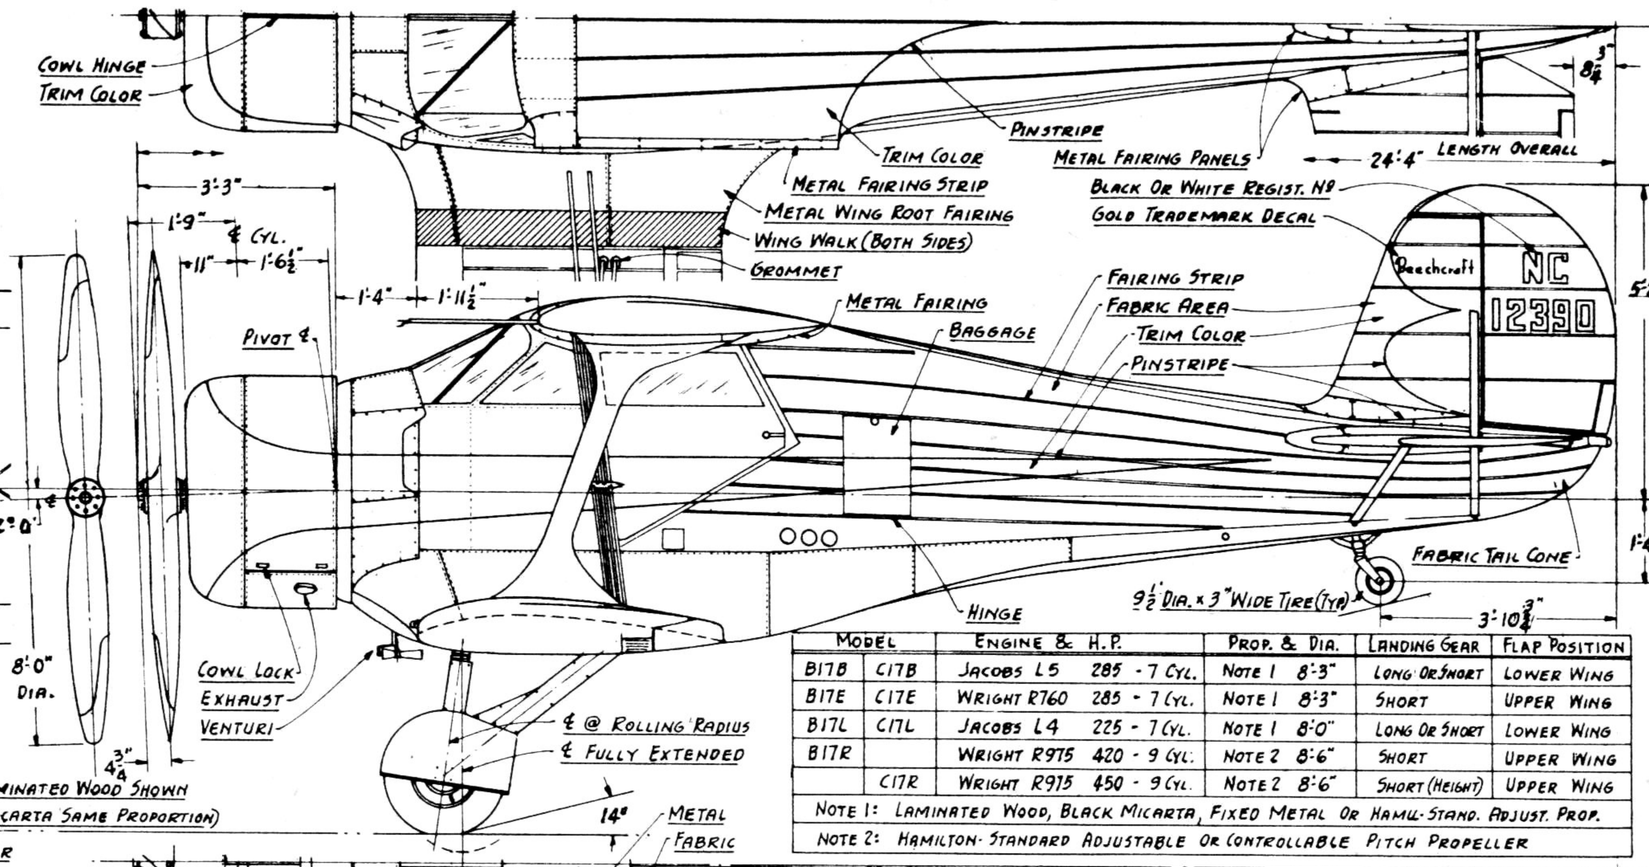
W. A. WYLAM

THIRD SERIES (1935) BUILT IN FOUR BASIC MODELS FOR COMPETITION WITH STINSON & WACO. FIRST PRODUCTION AIRPLANE WITH RETRACTABLE L/G FOR PRIVATE FLYERS AT A LOW COST. WITH FIRST CLASS WORKMANSHIP, HIGH SPEED LOW OPERATIONAL COST, RELIABLE AND COMFORTABLE, B17'S WERE A SUCCESS.

NC12390 WAS FOREST GREEN BACKGROUND, BRONZE TRIM COLOR, AND RED PINSTRIPE.

B17L SHOWN WITH 225 H.P. JACOBS L4 ENGINE





MODEL		ENGINE & H.P.	PROP. & DIA.	LANDING GEAR	FLAP POSITION
B17B	C17B	JACOBS L5 285 - 7 CYL.	NOTE 1 8'-3"	LONG OR SHORT	LOWER WING
B17E	C17E	WRIGHT R760 285 - 7 CYL.	NOTE 1 8'-3"	SHORT	UPPER WING
B17L	C17L	JACOBS L4 225 - 7 CYL.	NOTE 1 8'-0"	LONG OR SHORT	LOWER WING
B17R		WRIGHT R975 420 - 9 CYL.	NOTE 2 8'-6"	SHORT	UPPER WING
	C17R	WRIGHT R975 450 - 9 CYL.	NOTE 2 8'-6"	SHORT (HEIGHT)	UPPER WING


NOTE 1: LAMINATED WOOD, BLACK MICARTA, FIXED METAL OR HAMIL. STAND. ADJUST. PROP.


NOTE 2: HAMILTON STANDARD ADJUSTABLE OR CONTROLLABLE PITCH PROPELLER

FOURTH SERIES (1936) WAS IMPROVED VERSION OF THE FOUR B17 MODELS. BOTH B17 & C17 WERE OF SHORT FUSELAGE, SHORT OR LONG L/G, AND SAME AIRFRAME. BOTH B17R & C17R HAD METAL TAIL CONES AND MODIFIED ENGINE COWLING.

NC15865 WAS METALLIC SEA GREEN BACKGROUND, FIRE-RED TRIM COLOR AND BLACK PINSTRIPE.

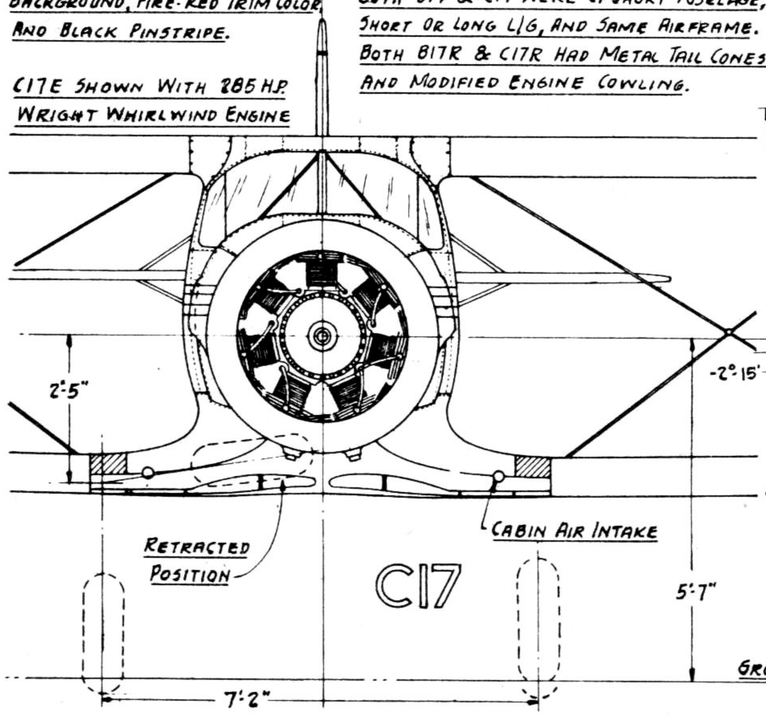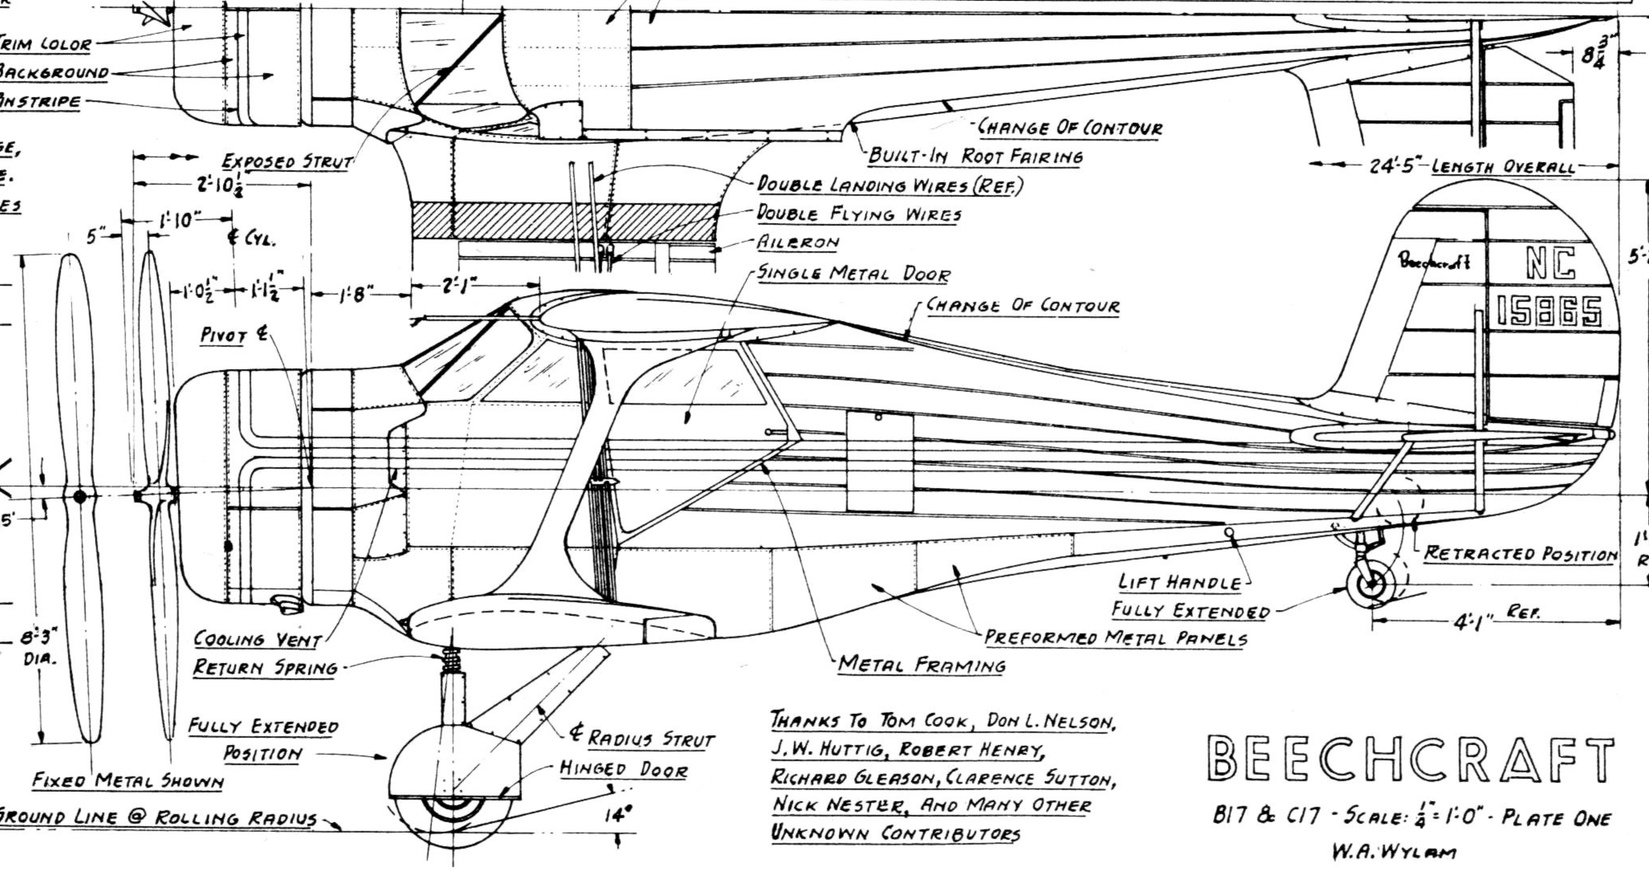C17E SHOWN WITH 285 H.P. WRIGHT WHIRLWIND ENGINE







THANKS TO TOM COOK, DON L. NELSON, J.W. HUTTIG, ROBERT HENRY, RICHARD GLEASON, CLARENCE SUTTON, NICK NESTER, AND MANY OTHER UNKNOWN CONTRIBUTORS


BEECHCRAFT

B17 & C17 - SCALE: 1/4" = 1'-0" - PLATE ONE

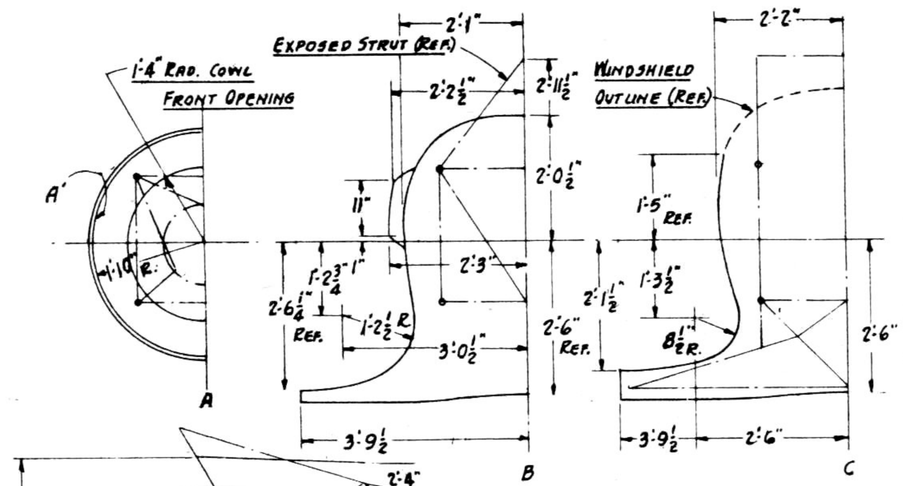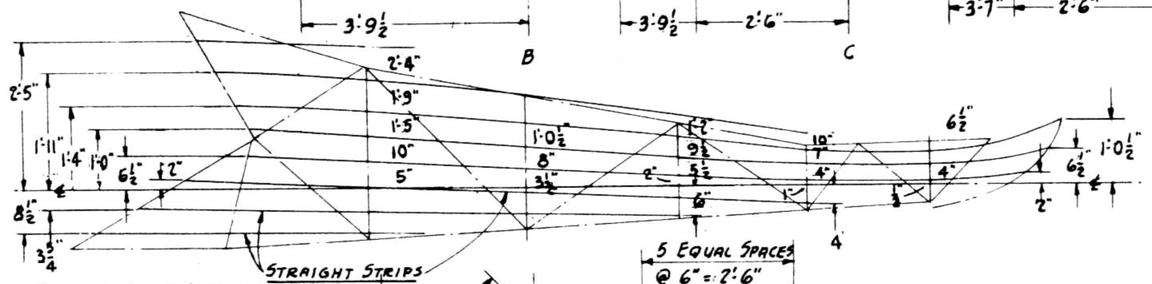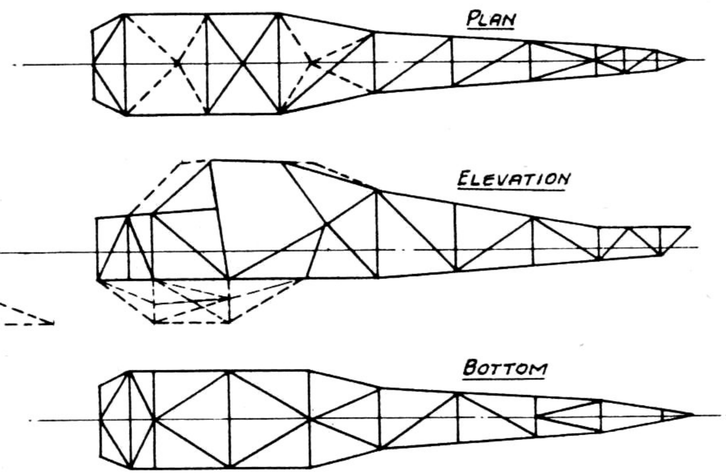W.A. WYLAM









Fuselage Structure Diagram

All Dimensions Were Scaled Off Of Prints And Are Close For Model Work

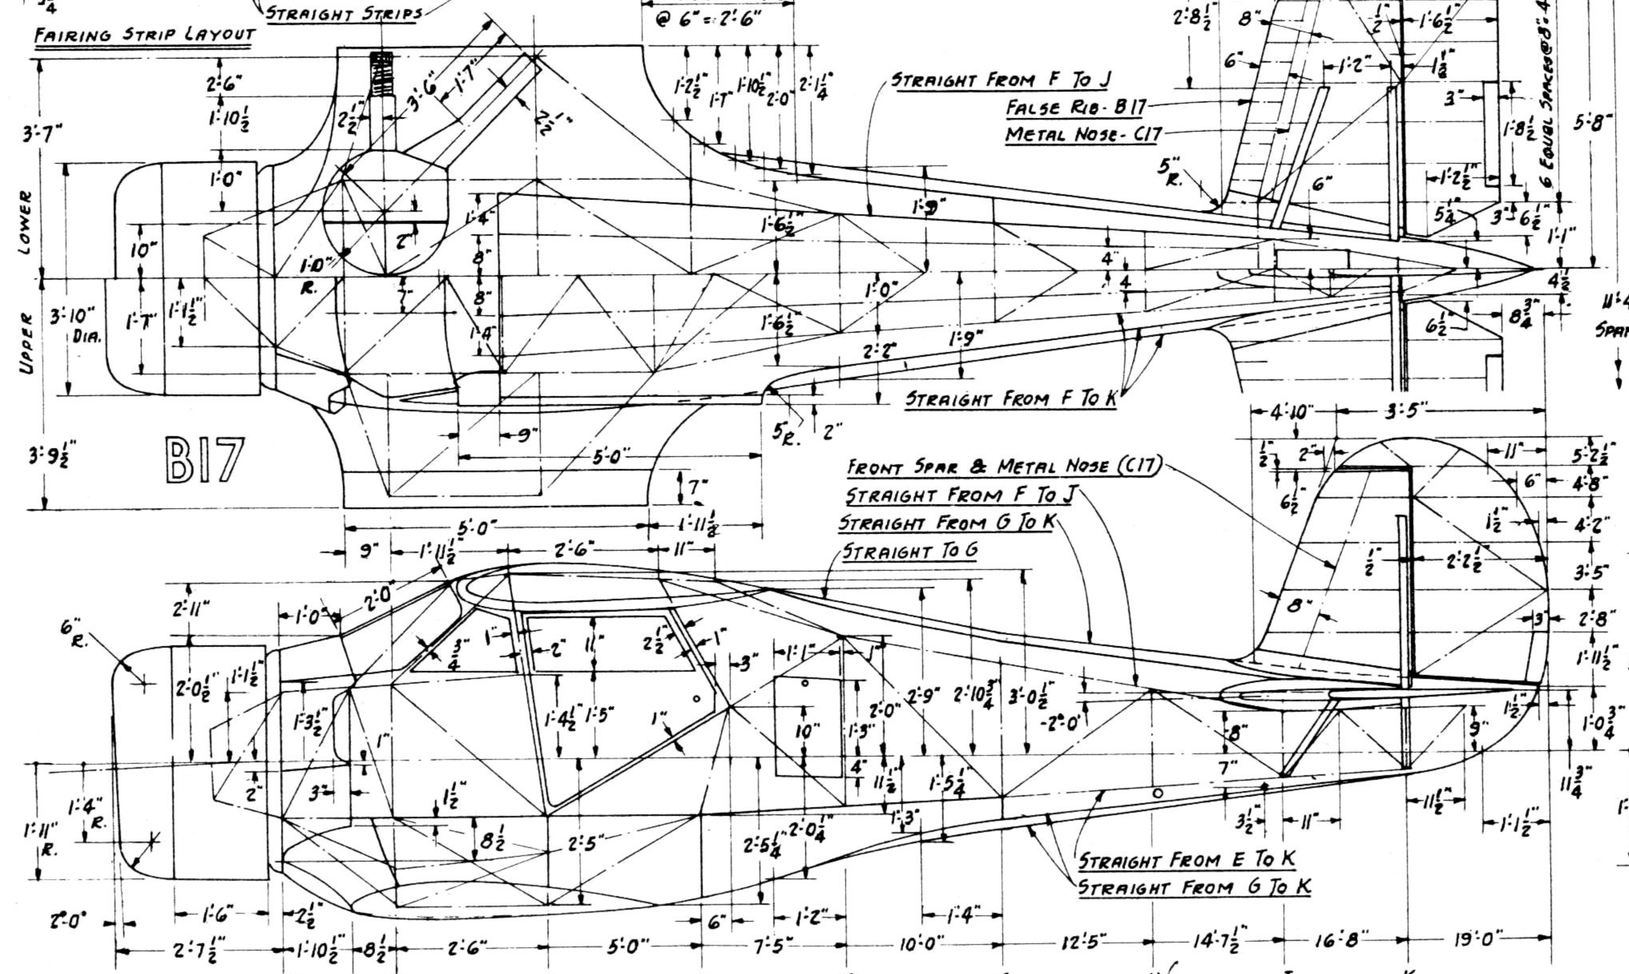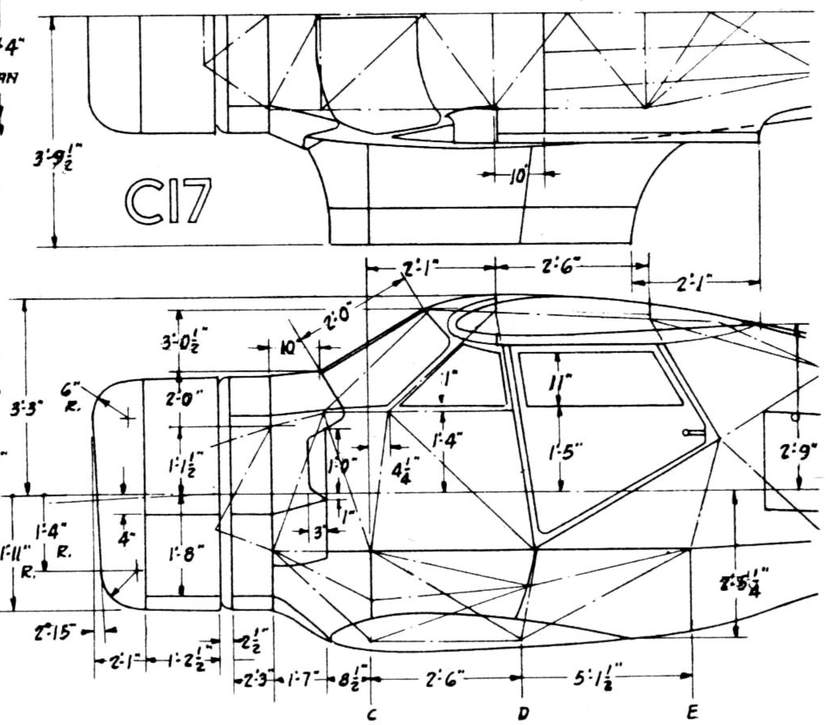
Fairing Strip Layout






Beechcraft B17 & C17 - Plate Two - Scale: 1/4" = 1'0" - W.A. Wylam

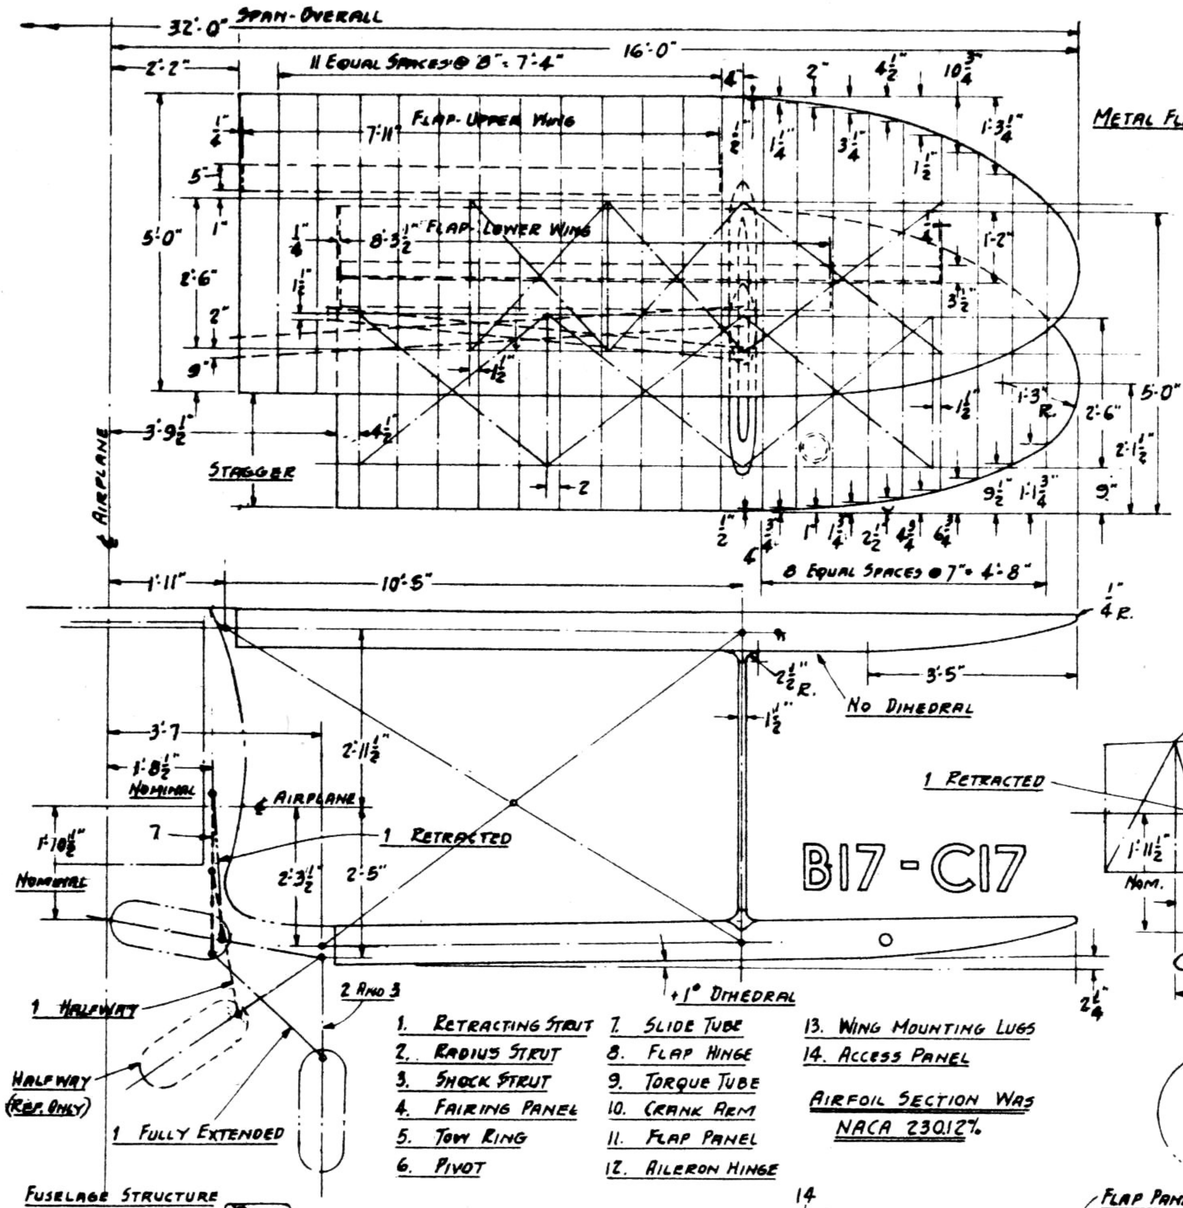
B17 - C17





1. Retracting Strut
2. Radius Strut
3. Shock Strut
4. Fairing Panel
5. Tow Ring
6. Pivot
7. Slide Tube
8. Flap Hinge
9. Torque Tube
10. Crank Arm
11. Flap Panel
12. Aileron Hinge
13. Wing Mounting Lugs
14. Access Panel

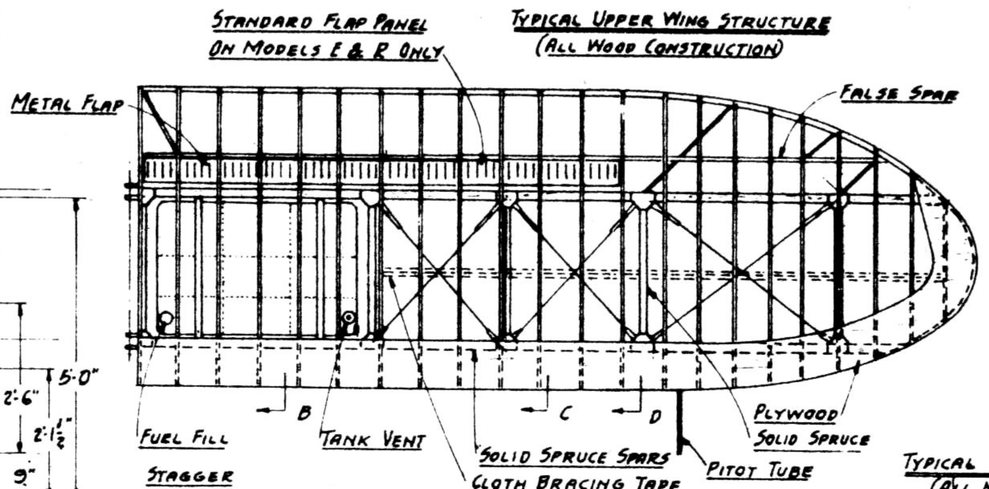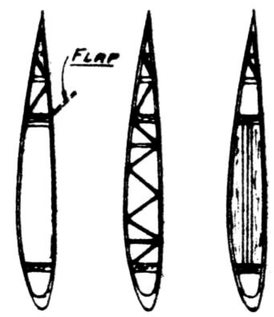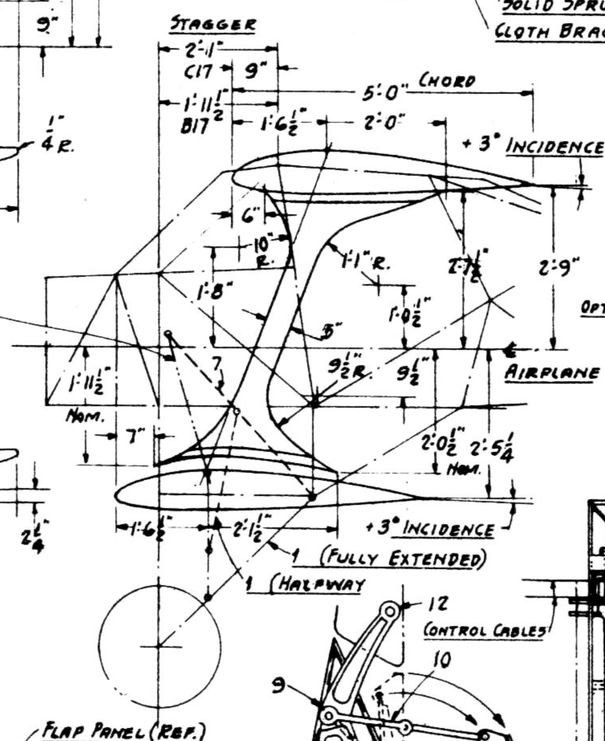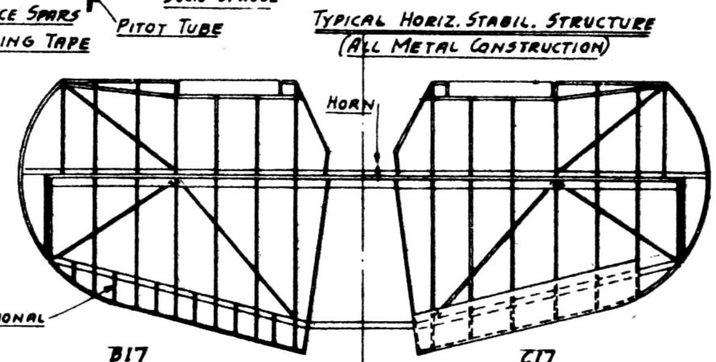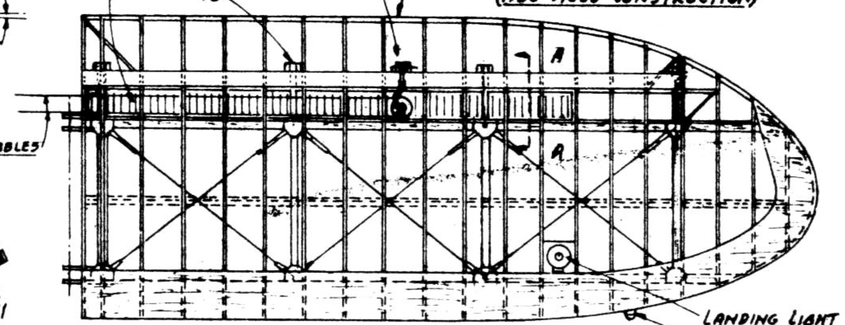
Airfoil Section Was NACA 23012%

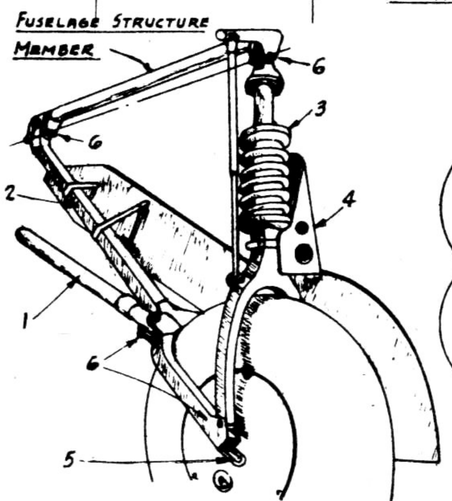















Typical Beech 17 Main Gear Detail

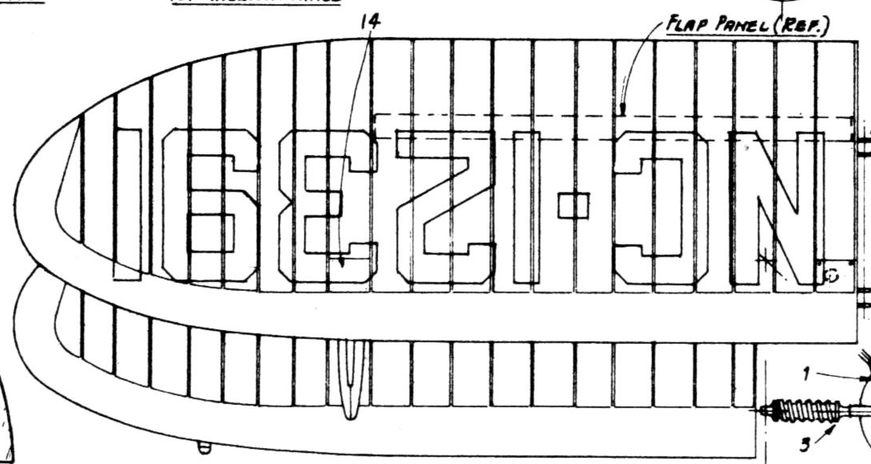


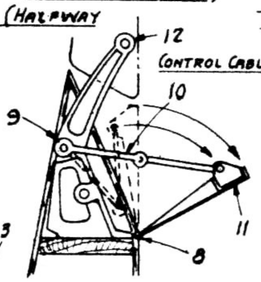Wing Panels And I Struts Were Painted Solid Background Or Trim Color. Special Color Patterns & Stripings Were Rare.





Section A-A (Lower Wing Only)

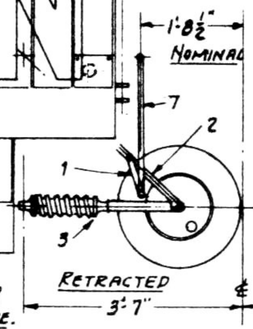


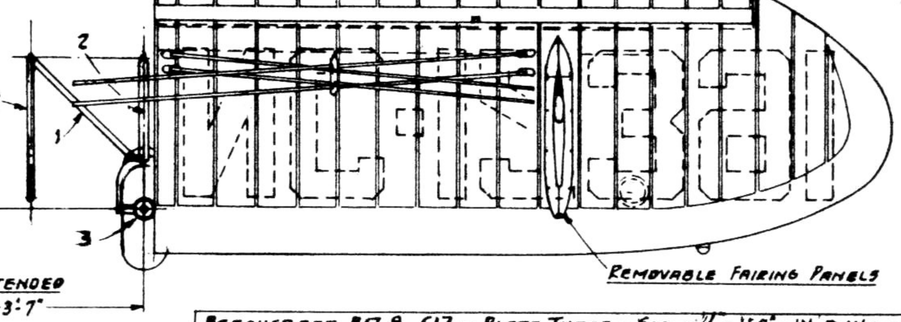


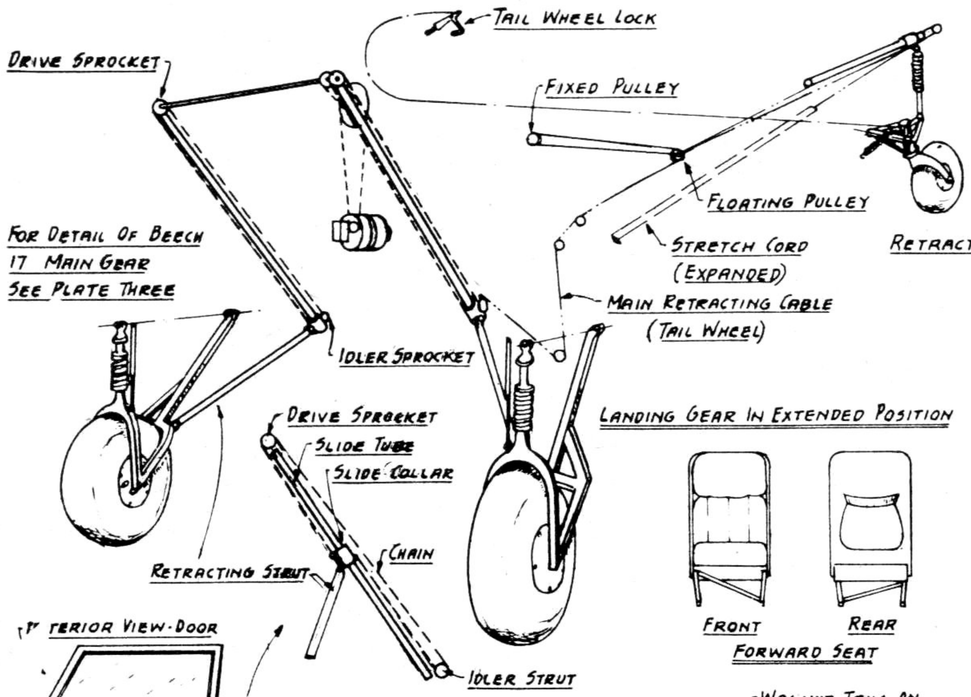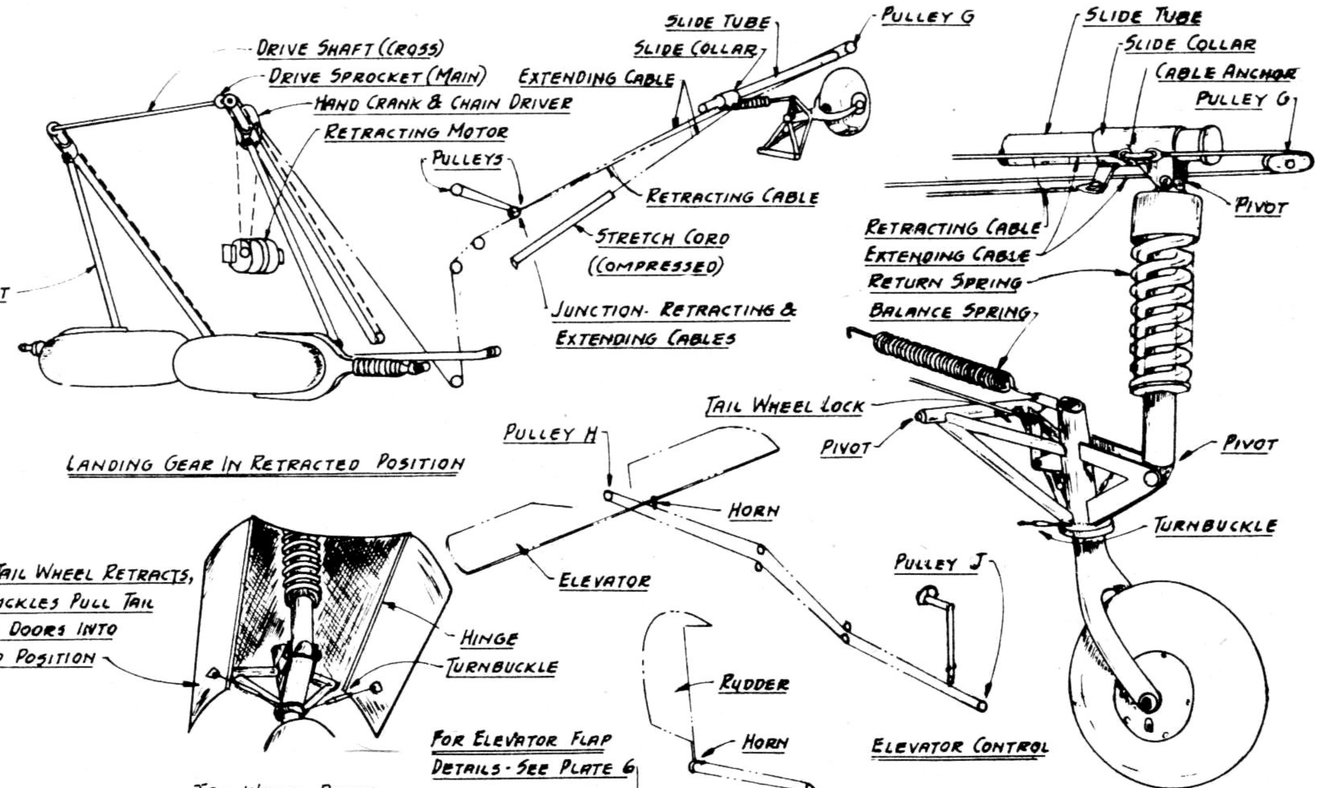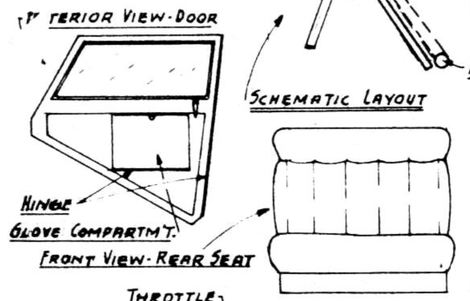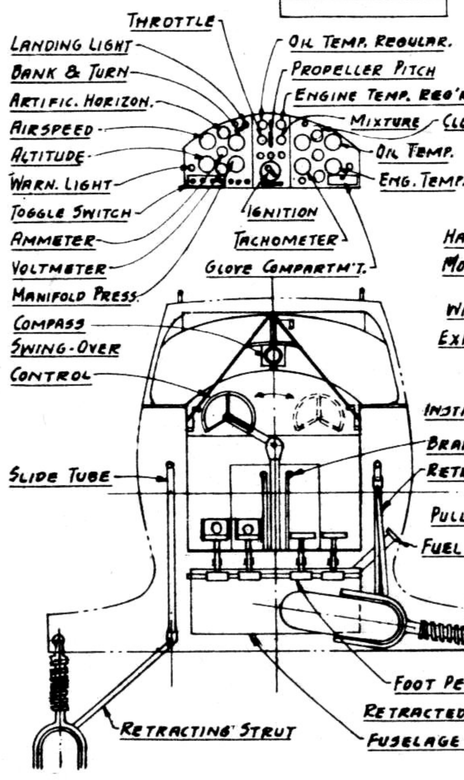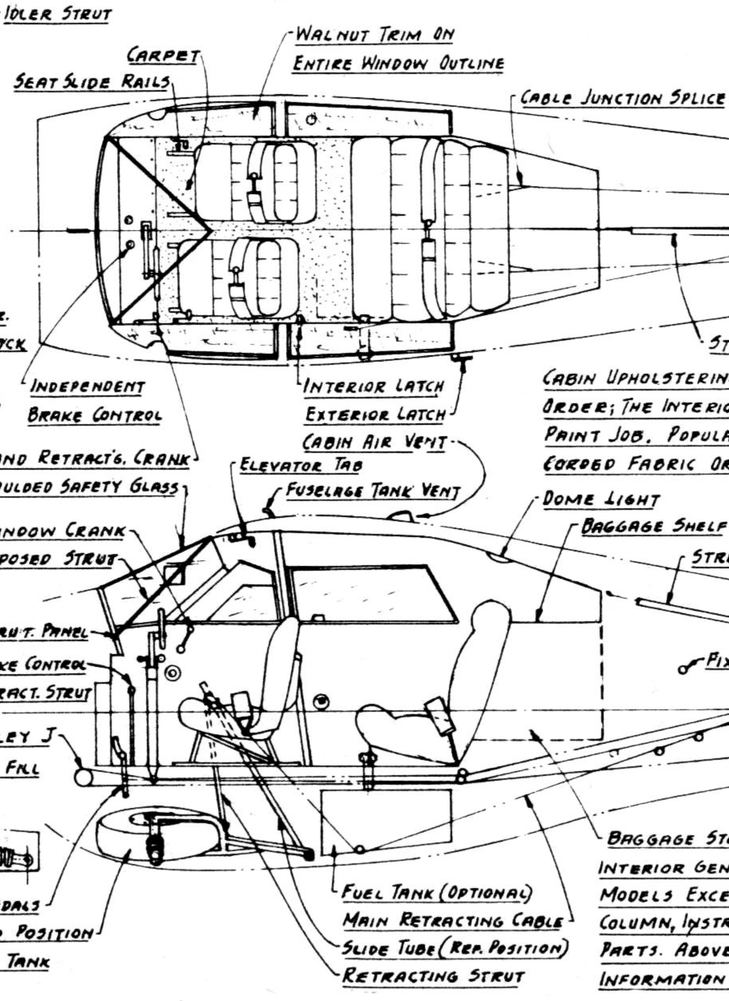
Beechcraft B17 & C17 - Plate Three - Scale: ¼" = 1'-0" - W. A. Wylam












CABIN UPHOLSTERING MATERIALS & COLORS WERE PER CUSTOMER ORDER; THE INTERIOR COLORS HARMONIZED WITH THE EXTERIOR PAINT JOB. POPULAR NEUTRAL INTERIOR COLORS WERE GREY CORDED FABRIC OR GOLDEN-TAN PIGSKIN LEATHER.

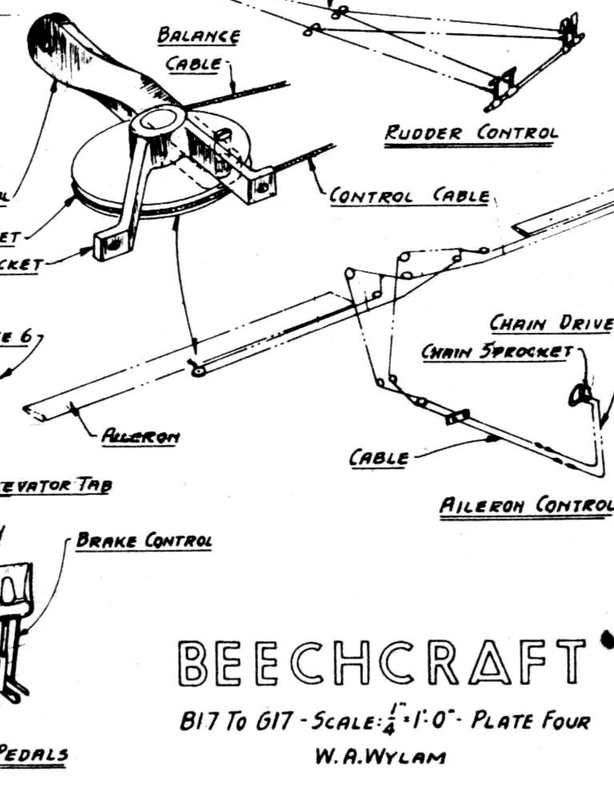INTERIOR GENERAL ARRANGEMENTS IS COMMON FOR ALL MODELS EXCEPT FOR DETAIL CHANGES ON CONTROL COLUMN, INSTRUM'T. PANEL, UPHOLSTER'G., AND OTHER PARTS. ABOVE IS FOR B17 & C17 SERIES WITH NO INFORMATION AVAILABLE ON B17-C17 WING FLAP CONTROLS





BEECHCRAFT


B17 TO G17 - SCALE: 1" = 1'-0" - PLATE FOUR


W. A. WYLAM

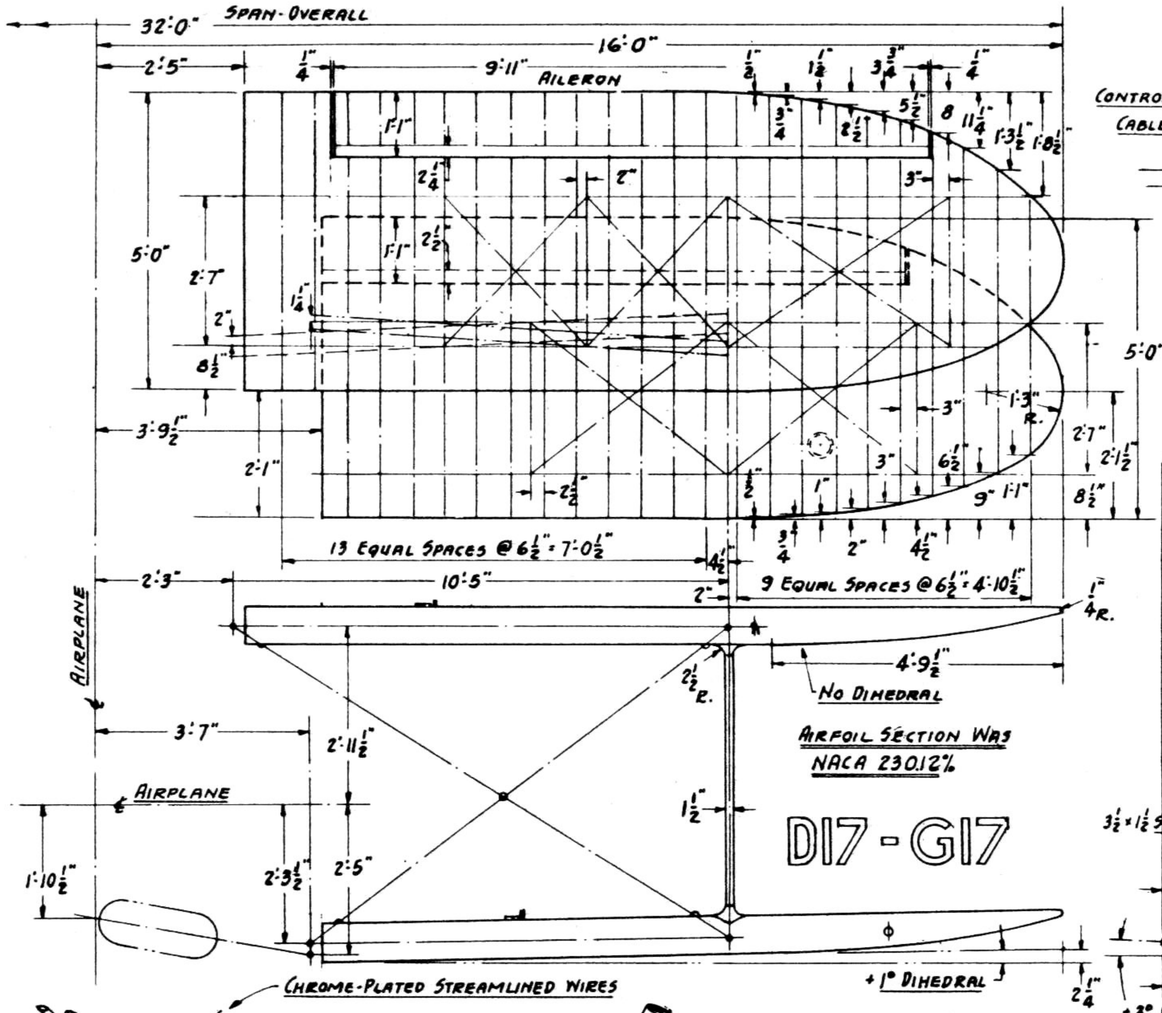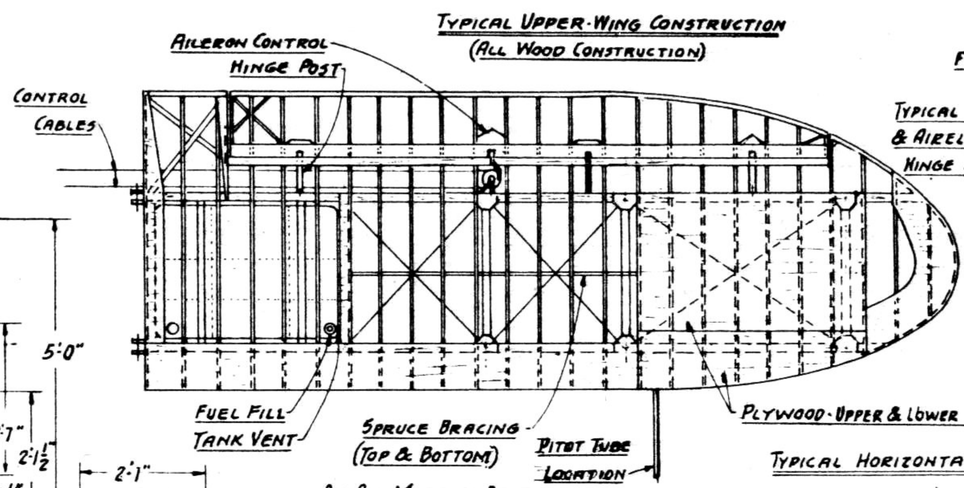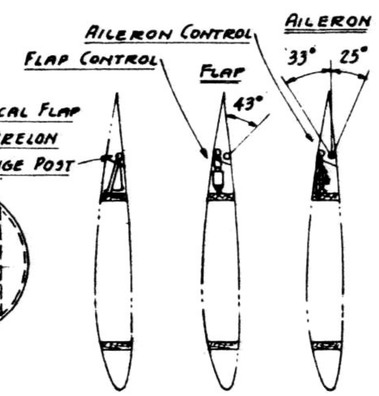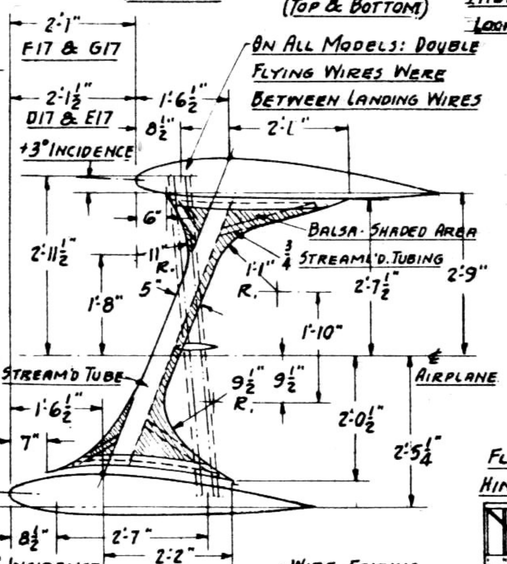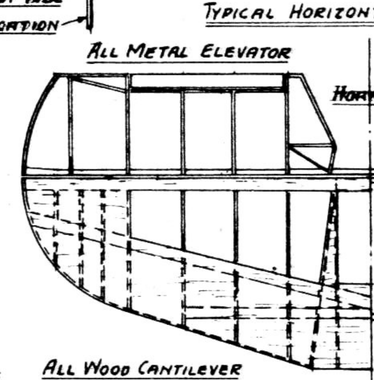
D17 - G17

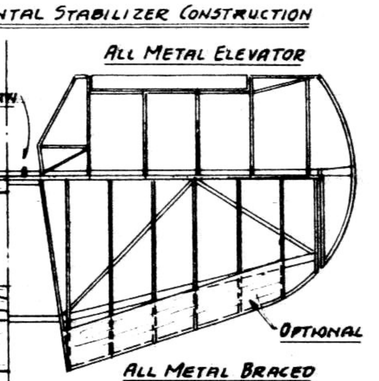


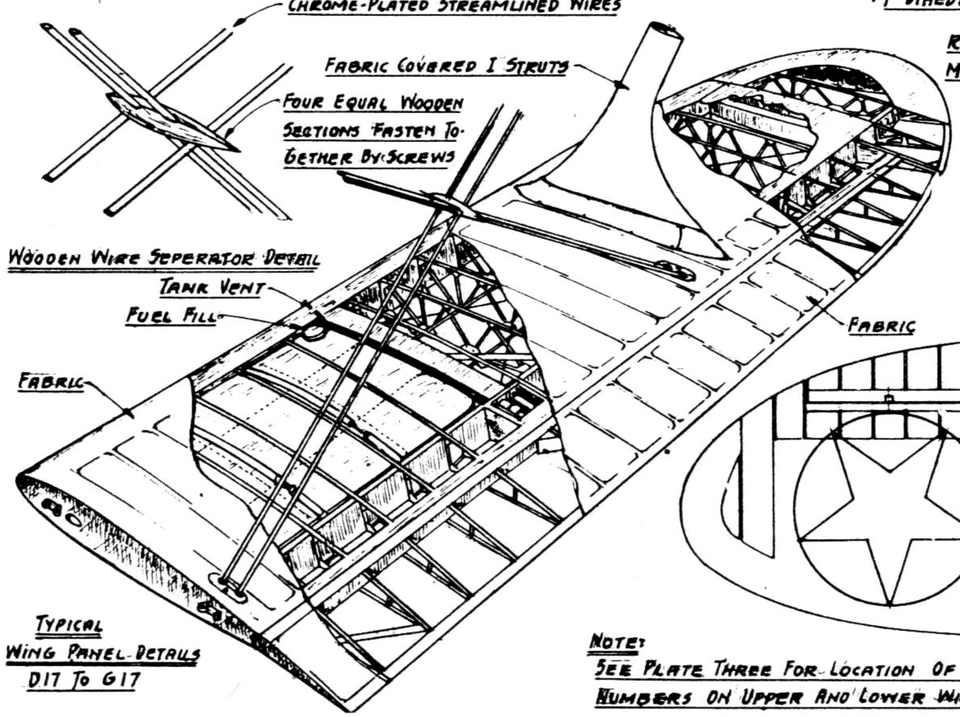


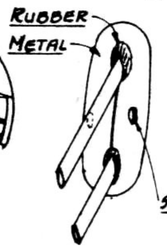


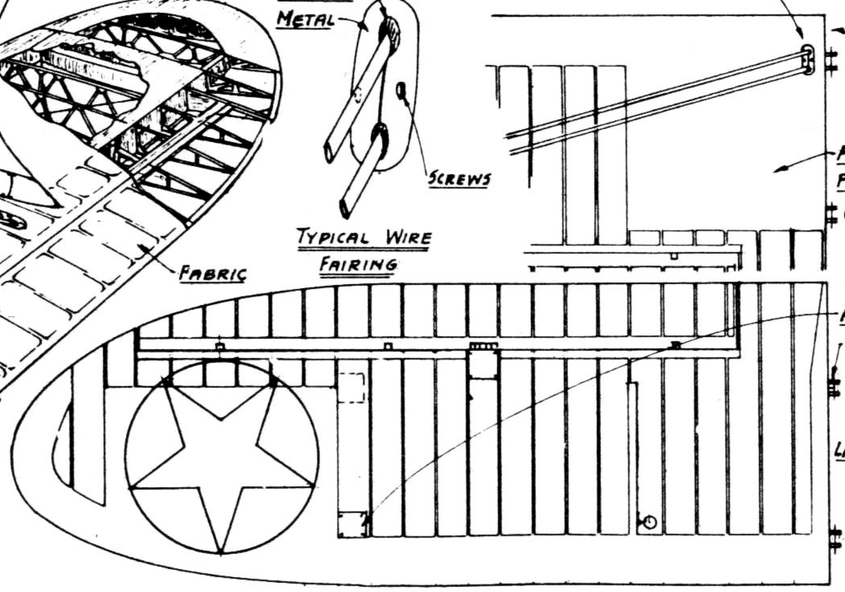


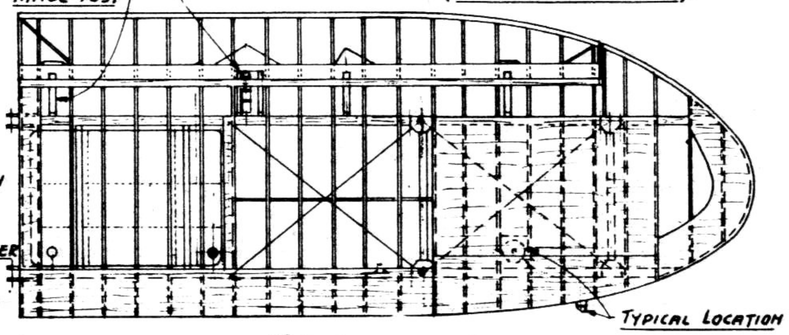


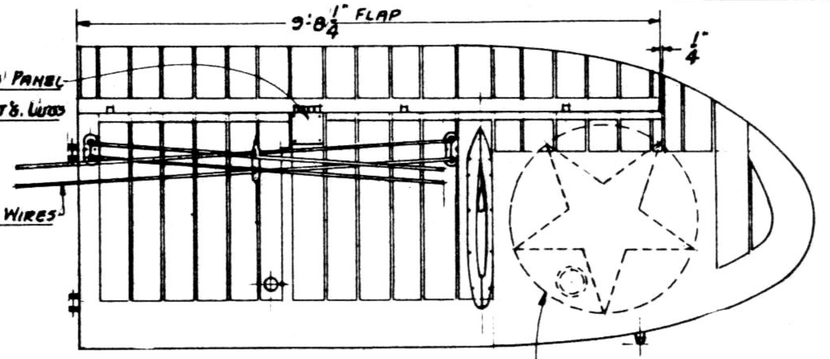













NOTE: SEE PLATE THREE FOR LOCATION OF REGISTRATION NUMBERS ON UPPER AND LOWER WING PANELS.

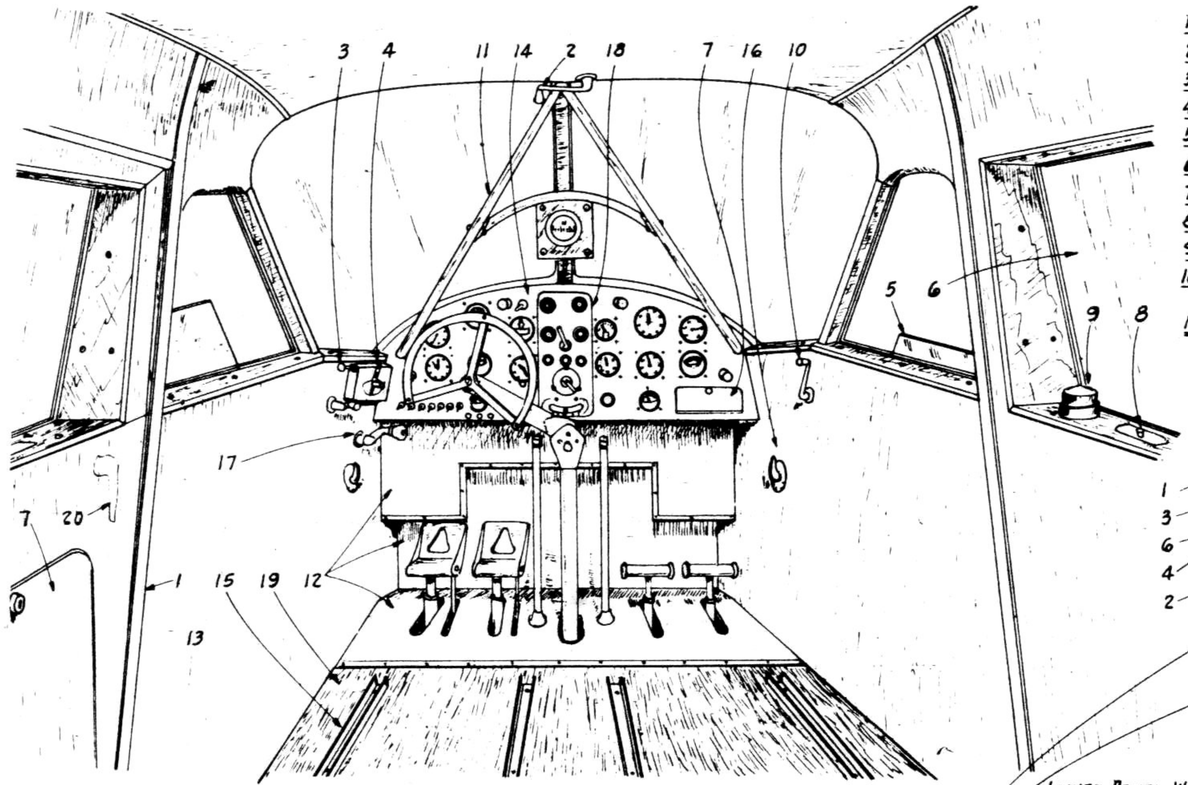
BEECHCRAFT D17 TO G17 - PLATE FIVE - SCALE ½" = 1'0" - W.A. WYLAM.



TYPICAL BEECH B17 & C17 FRONT INTERIOR VIEW

1. MOULDING STRAP
2. ELEVATOR TAB
3. RUDDER TAB
4. TAILWHEEL LOCK
5. ADJUST. WINDOW
6. FIXED WINDOW
7. GLOVE COMPARTMENT
8. ASH RECEIVER
9. LIGHTER
10. WINDOW CRANK
11. EXPOSED STRUT
12. METAL PANEL
13. UPHOL. PANEL
14. METAL INSTRU. PANEL
15. SLIDE RAILS
16. FUEL SWITCH
17. RETRACT. CRANK
18. RAISED PANEL
19. CARPET
20. DOOR LATCH

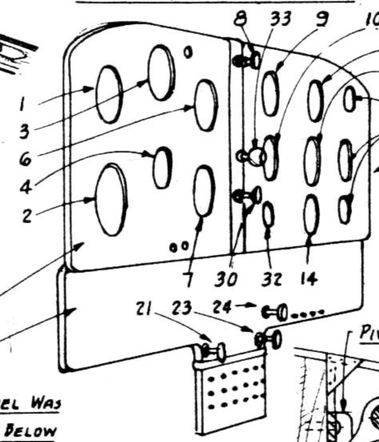
NOTE:
SEE PLATE FOUR FOR INSTRUMENT PANEL LAYOUT AND CALL-OUTS.




D17 INSTRUMENT PANEL LAYOUT (CALL-OUTS BELOW)


LOWER PANEL WAS SIMILAR TO BELOW

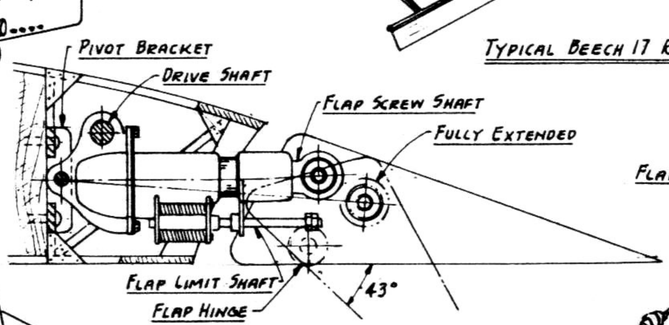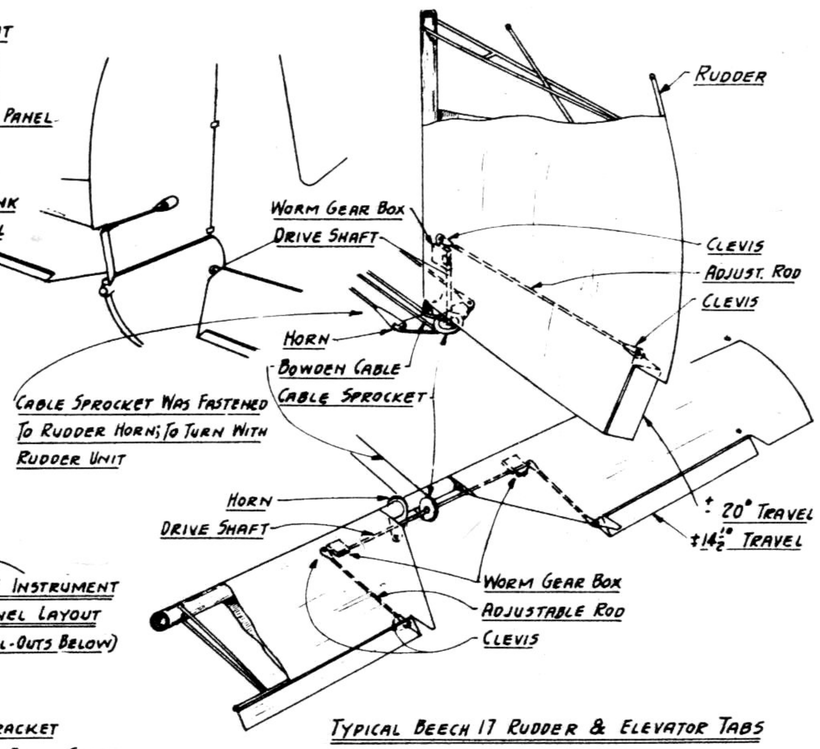PRE-FORMED METAL PANEL FINISH WAS BAKED FLAT GRAY, BLACK OR BROWN






TYPICAL BEECH 17 RUDDER & ELEVATOR TABS

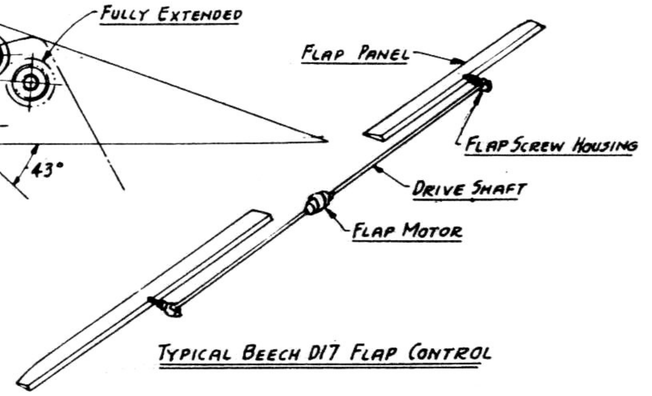


TYPICAL BEECH D17 FLAP CONTROL

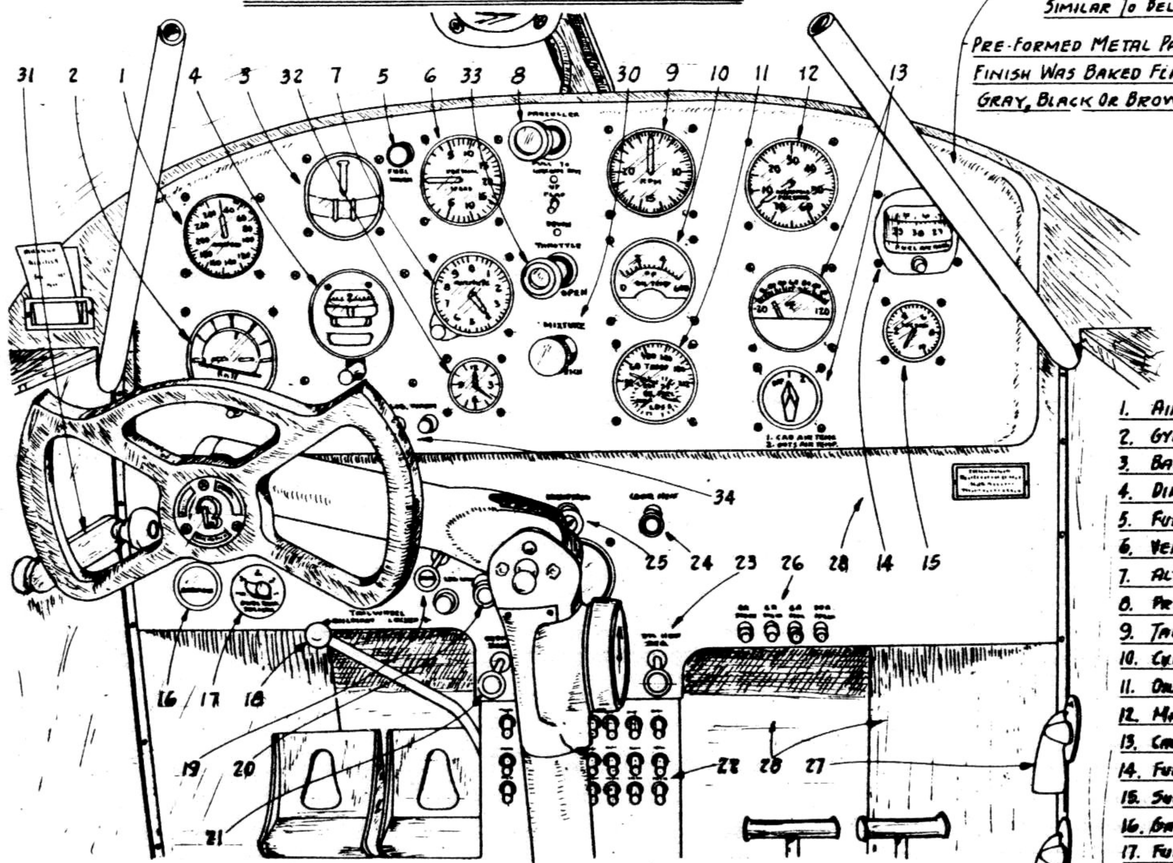


TYPICAL BEECH E17 TO G17 FRONT INTERIOR VIEW (D17 SIMILAR)

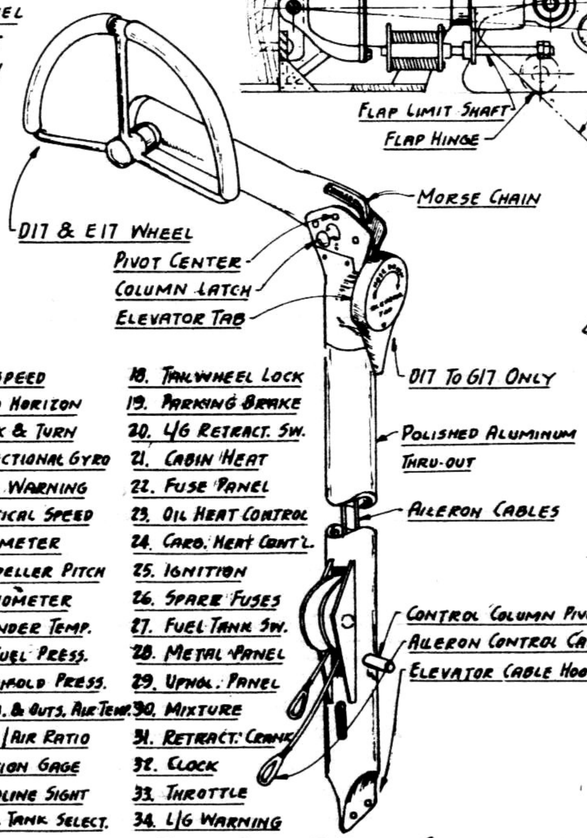1. AIRSPEED
2. GYRO HORIZON
3. BANK & TURN
4. DIRECTIONAL GYRO
5. FUEL WARNING
6. VERTICAL SPEED
7. ALTIMETER
8. PROPELLER PITCH
9. TACHOMETER
10. CYLINDER TEMP.
11. OIL/FUEL PRESS.
12. MANIFOLD PRESS.
13. CARB. & OUTS. AIR TEMP.
14. FUEL/AIR RATIO
15. SUCTION GAGE
16. GASOLINE SIGHT
17. FUEL TANK SELECT.
18. TAILWHEEL LOCK
19. PARKING BRAKE
20. L/G RETRACT. SW.
21. CABIN HEAT
22. FUSE PANEL
23. OIL HEAT CONTROL
24. CARB. HEAT CONT'L.
25. IGNITION
26. SPARE FUSES
27. FUEL TANK SW.
28. METAL PANEL
29. UPHOL. PANEL
30. MIXTURE
31. RETRACT. CRANK
32. CLOCK
33. THROTTLE
34. L/G WARNING



TYPICAL BEECH 17 CONTROL COLUMN

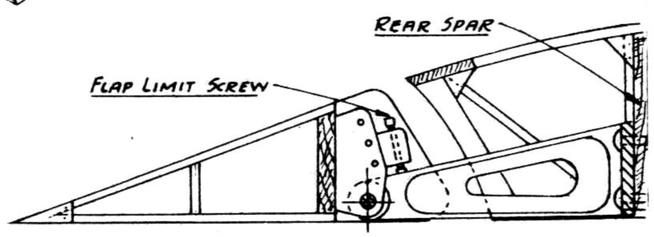

TYPICAL BEECH 17 AILERON & FLAP HINGE

BEECHCRAFT

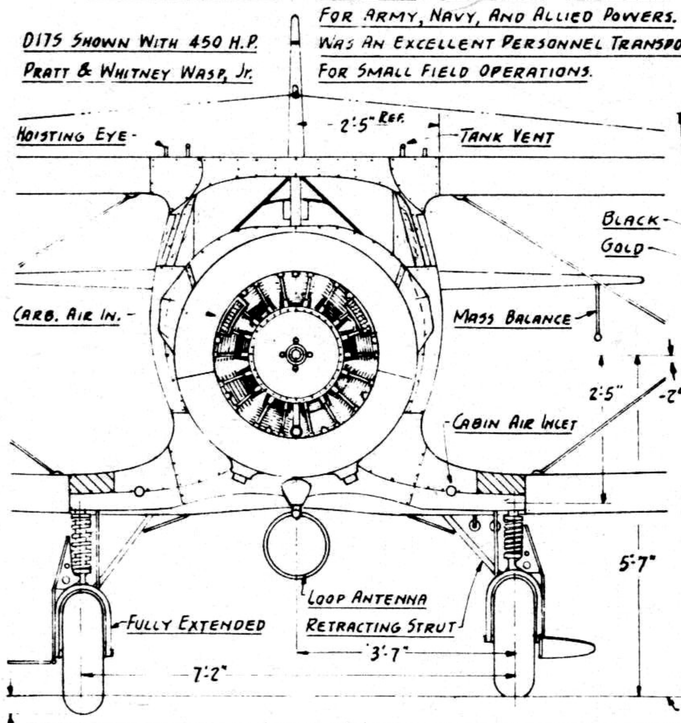
D17 TO G17 · SCALE: ¼" = 1'-0" · PLATE SIX

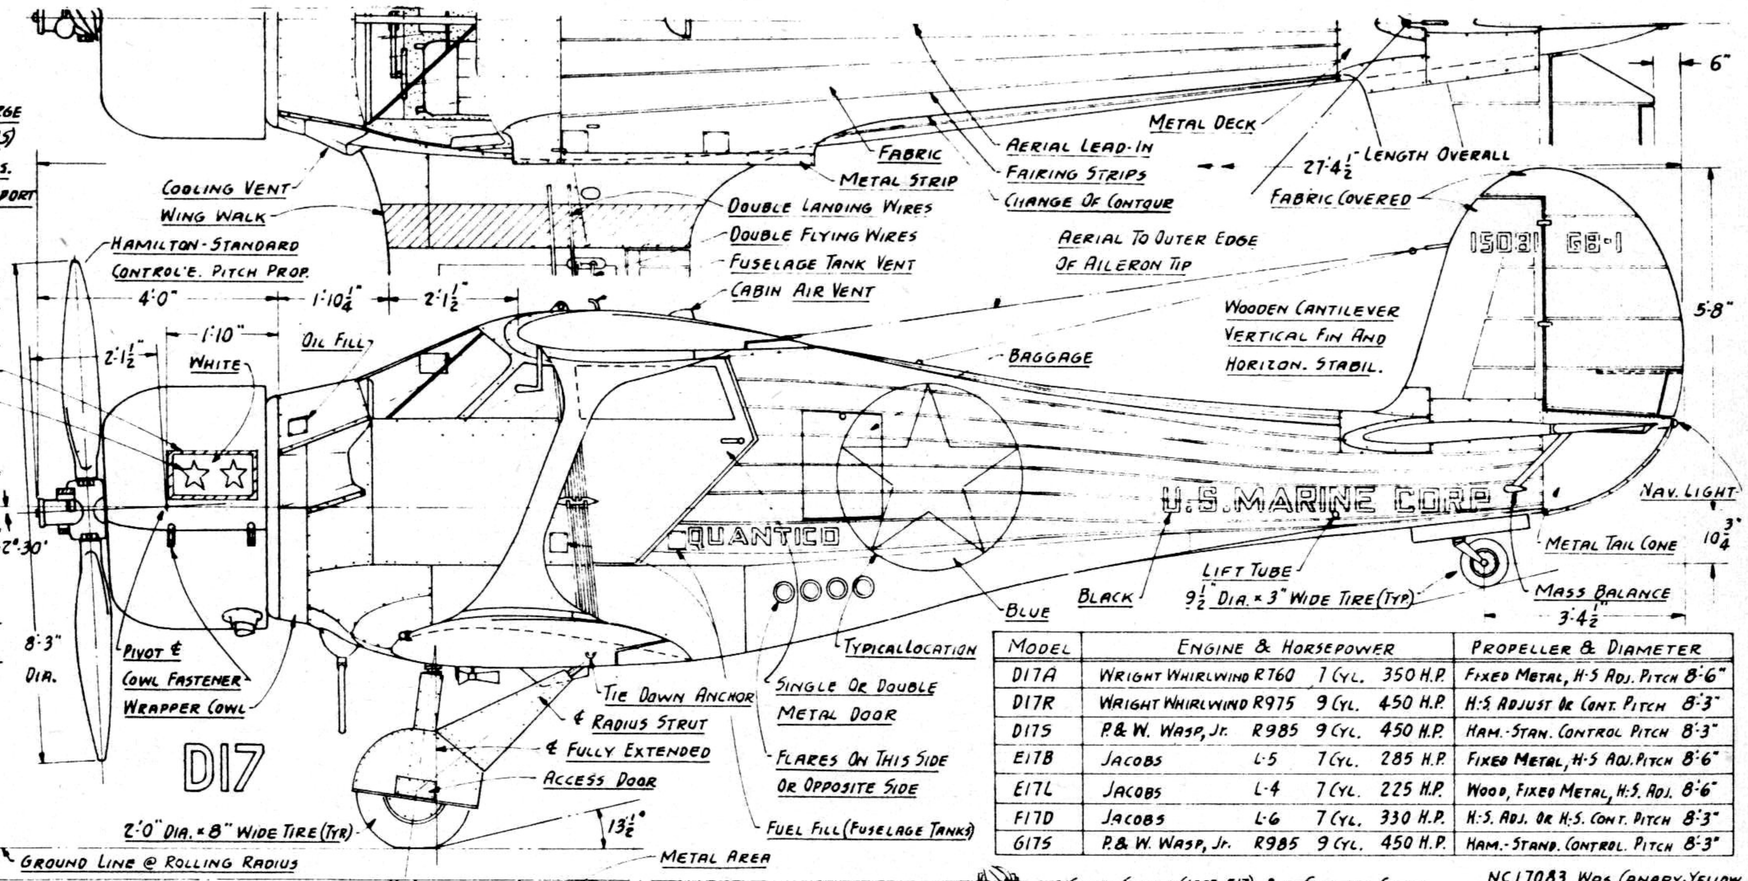
W.A.WYLAM

NAVY - SOLID SILVER
ARMY - SOLID BLUE
CHINA - SOLID OLIVE DRAB
U.K. - SPINACH & SAND CAMOU. WITH EGG WHITE LOWER


FIFTH SERIES (1937) WITH NEW WING, FUSELAGE & TAIL. DESIGNED TO AN SPECIFICATIONS FOR COMMERIAL AND GOVERNMENT MARKETS. BUILT IN LARGE QUANTITIES, 1941 TO 1945, (D17R & D17S) FOR ARMY, NAVY, AND ALLIED POWERS. WAS AN EXCELLENT PERSONNEL TRANSPORT FOR SMALL FIELD OPERATIONS.

D17S SHOWN WITH 450 H.P. PRATT & WHITNEY WASP, Jr.





MODEL	ENGINE & HORSEPOWER			PROPELLER & DIAMETER
D17A	WRIGHT WHIRLWIND R760	7 CYL.	350 H.P.	FIXED METAL, H-S ADJ. PITCH 8'6"
D17R	WRIGHT WHIRLWIND R975	9 CYL.	450 H.P.	H-S ADJUST OR CONT. PITCH 8'3"
D17S	P & W. WASP, Jr. R985	9 CYL.	450 H.P.	HAM.-STAN. CONTROL PITCH 8'3"
E17B	JACOBS	L-5	7 CYL. 285 H.P.	FIXED METAL, H-S ADJ. PITCH 8'6"
E17L	JACOBS	L-4	7 CYL. 225 H.P.	WOOD, FIXED METAL, H-S. ADJ. 8'6"
F17D	JACOBS	L-6	7 CYL. 330 H.P.	H-S. ADJ. OR H-S. CONT. PITCH 8'3"
G17S	P & W. WASP, Jr.	R985	9 CYL. 450 H.P.	HAM.-STAND. CONTROL. PITCH 8'3"

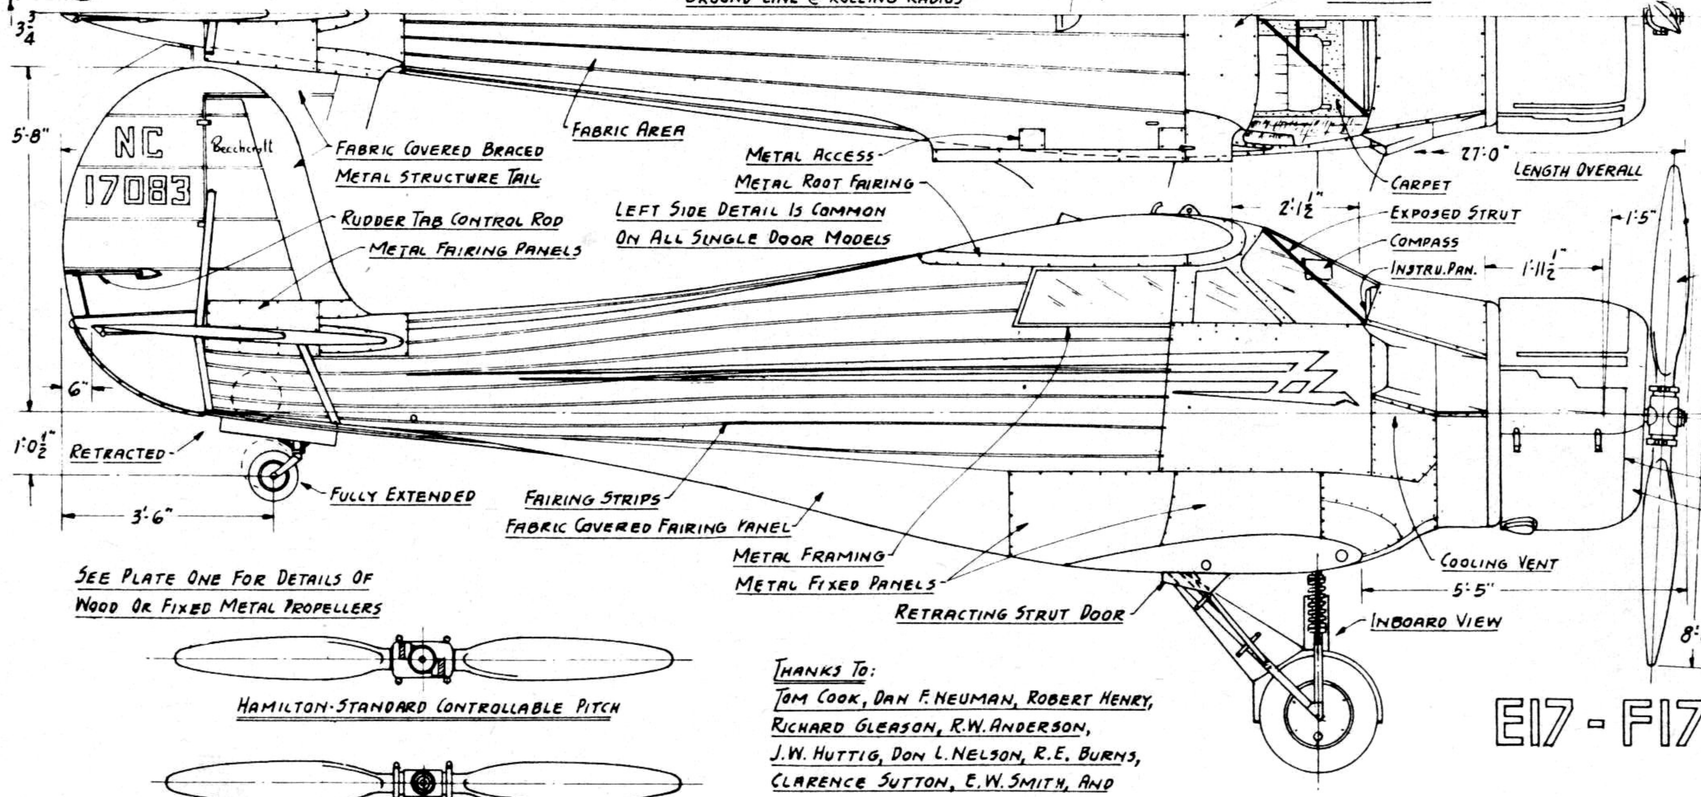

SEE PLATE ONE FOR DETAILS OF WOOD OR FIXED METAL PROPELLERS

HAMILTON-STANDARD CONTROLLABLE PITCH



HAMILTON-STANDARD ADJUSTABLE PITCH

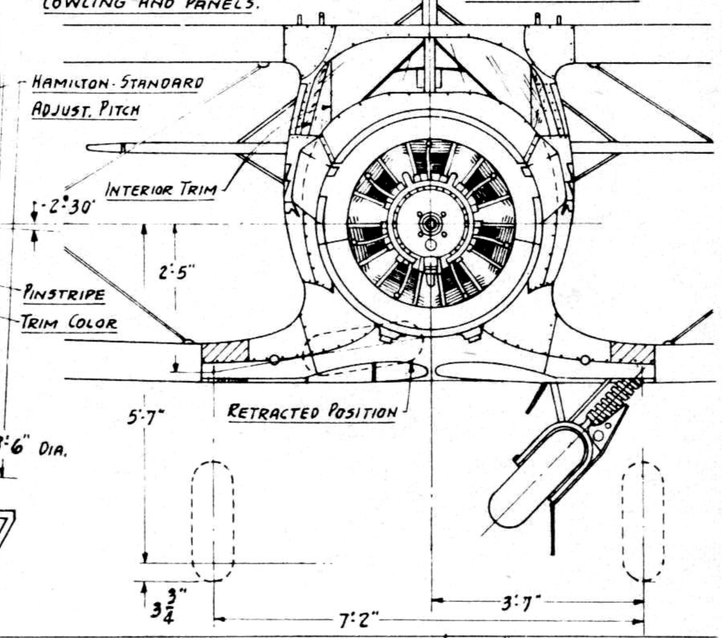
THANKS TO:
TOM COOK, DAN F. NEUMAN, ROBERT HENRY, RICHARD GLEASON, R.W. ANDERSON, J.W. HUTTIG, DON L. NELSON, R.E. BURNS, CLARENCE SUTTON, E.W. SMITH, AND MANY OTHER UNKNOWN CONTRIBUTORS

E17 - F17

SIXTH SERIES (1937-E17) AND SEVENTH SERIES (1938-F17); BOTH E17 & F17 WERE IDENTICAL IN EXTERIOR DESIGN. SAME WING AND FUSELAGE AS D17 BUT WITH METAL TAIL STRUCTURE AND MODIFIED ENGINE COWL. F17D HAD SLIGHTLY MODIFIED ENGINE COWLING AND PANELS.

NC17083 WAS CANARY-YELLOW BACKGROUND, BLACK TRIM COLOR AND RED PINSTRIPE

E17B SHOWN WITH 285 H.P. JACOBS L-5 ENGINE



BEECHCRAFT D17 TO G17 - PLATE SEVEN - SCALE: ¼" = 1'0" - W.A. WYLAM

NC 21935 WAS SOLID SNOW-WHITE, RED TRIM COLOR AND GOLD PINSTRIPE.

EIGHT SERIES (1946); THE LAST MODEL OF THE STAGGERED WING BUILT BY BEECH. WITH RE-MODELED D17'S FUSELAGE, ENGINE COWLING, AND VERTICLE TAIL. THE G17 WAS THE BEST LOOKING STAGGERED WING BUILT BY BEECH. ENDED IN 1948, THE FABRIC BIPLANE WAS REPLACED BY THE METAL MONOPLANE (BONANZA).

G17S SHOWN WITH 450 H.P. PRATT & WHITNEY WASP, Jr.

G17

HINGE
OIL FILL
INSTRUMENT PANEL
INTERIOR TRIM
HAMILTON-STANDARD CONTROLLABLE PITCH
CABIN VENT
ACCESS PANEL
FUSELAGE TANK VENT
HOISTING EYE
LEAD-IN
AERIAL TO OUTER AILERON TIPS
27'-9½"
LENGHT OVERALL
6"
ALL WOOD CANTILEVER FIN & STABILIZER (FABRIC COVERED)
EARLY G17S HAD D17'S FIN & RUDDER
5'-8"
10¾"
3'-4½"
LIFT TUBE
FABRIC COVERED FAIRING
FAIRING STRIPS
METAL TAIL CONE
WHITE NAVIGATION LIGHT
HINGE
BAGGAGE DOOR
SINGLE OR DOUBLE METAL DOOR
FLARES ON RIGHT OR LEFT SIDE
OPTIONAL SCUFF PLATE
FUEL FILL-FRONT
FUEL FILL-REAR
RETRACTING STRUT DOOR ACCESS DOOR
EARLY G17S HAD D17'S LANDING GEAR FAIRINGS
13½"
RETRACTING STRUT DOOR
HINGE
1'-6"
2'-6½"
2'-2½"
1'-4½"
2'-1"
1'-2"
2°-30'
8'-3" DIA.
PINSTRIPE
℄ PIVOT
TRIM COLOR
ADJUST. COOLING VENT
2'-5"
5'-7"
WHEEL WELL
ADJUST. COOLING VENT
DOUBLE VENTURI (OPTIONAL)
SPRING LOADED RETRACT'G. STRUT DOOR
RETRACTING STRUT
GROUND LINE @ ROLLING RADIUS
HINGED COVER DOOR
3'-7"
7'-2"
G17S ONLY
8½"
2'-7"
3'-7"
ADJUST. COOLING VENT
SEMI-FIXED PANEL
COWL FASTENERS
D17 ONLY
D17 TO F17 ONLY
REMOVABLE PANELS
METAL ROOT FAIRING
FABRIC AREA
ACCESS PANELS
METAL ELEVATOR FRAME (FABRIC COVERED)
MASS BALANCE
HINGE
D17 & G17 CANTILEVER FABRIC COVERED WOODEN HORIZONTAL STABILIZER
11'-6"
METAL FAIRING PANEL
METAL FRAMING
E17 & E17 FABRIC COVERED BRACED METAL TAIL FRAME
SEMI-FIXED PANELS
1'-10" REF.
-3° 40' INCIDENCE
℄ AIRPLANE (REF.)
HORIZONTAL STABILIZER SETTING
FUEL TANK AREA - UPPER WING
FUEL TANK AREA - LOWER WING
AILERON
FLAP PANEL
TYPICAL BEECH 17 BOTTOM VIEW

1'-0"
½" RAD.
9"
C
2¼"
D17 & G17 LAYOUT
B
4"
℄ AIRPLANE
A
3"
5'-9"
E17 & F17 LAYOUT
HORIZONTAL STABILIZER LAYOUT
3'-2½"
2'-6"
5'-3"
4'-10½"
4'-5¼"
4'-0"
3'-1½"
2'-3"
11"
1'-4½"
11"
11'-6"
7"
1'-1"
11"
1'-8"
9½"
2'-4¾"
3'-1"
3'-10"
4'-6½"
5'-1½"
1'-11"
1"
2'-3" R.
2'-9" R.
1'-8"
1/4"
1/8"
2'-6½"
3"
1'-4½"
2'-3"
4'-0"
5'-0"
6"
30°
2'-9" R.
1/4"
1/8"
1'-4½"
2'-3"
3'-1½"
4'-0"
5'-0"
45°
C
B
2" DIA. TUBING
A
CROSS SECTIONS

BEECHCRAFT
D17 TO G17 - SCALE: 1/4" = 1'-0" - PLATE EIGHT
W. A. WYLAM

D17

STRAIGHT FROM D TO K
STRAIGHT FROM E TO H
STRAIGHT FROM E TO K
FAIRING STRIPS IN SAME POSITION ON TOP & BOTTOM SURFACES
STRAIGHT FROM E TO H
STRAIGHT FROM X TO F
STRAIGHT FROM H TO K
STRAIGHT FROM F TO H
6175 D17, E17, F17
WAS 1'-10" (ERROR PLATE 8)
STRAIGHT FROM G TO K
STRAIGHT FROM D TO J
℄ PIVOT
D17, E17 & F17 WHEEL FAIRING
HINGED COVER DOOR

PLAN VIEW

VIEW @ X-X

SIDE VIEW

FUSELAGE STRUCTURE DIAGRAM

VIEW @ Z-Z

NOTE:
BOTH E17 & F17 HAD SEMI-CANTILEVER ALL WOOD HORIZONTAL AND VERTICAL FIXED STABILIZERS. ORIGINAL E17 HAD ALL METAL AS SHOWN.

E17 - F17

F17
E17

℄ PIVOT

TO TRAILING EDGE-RUDDER

G17

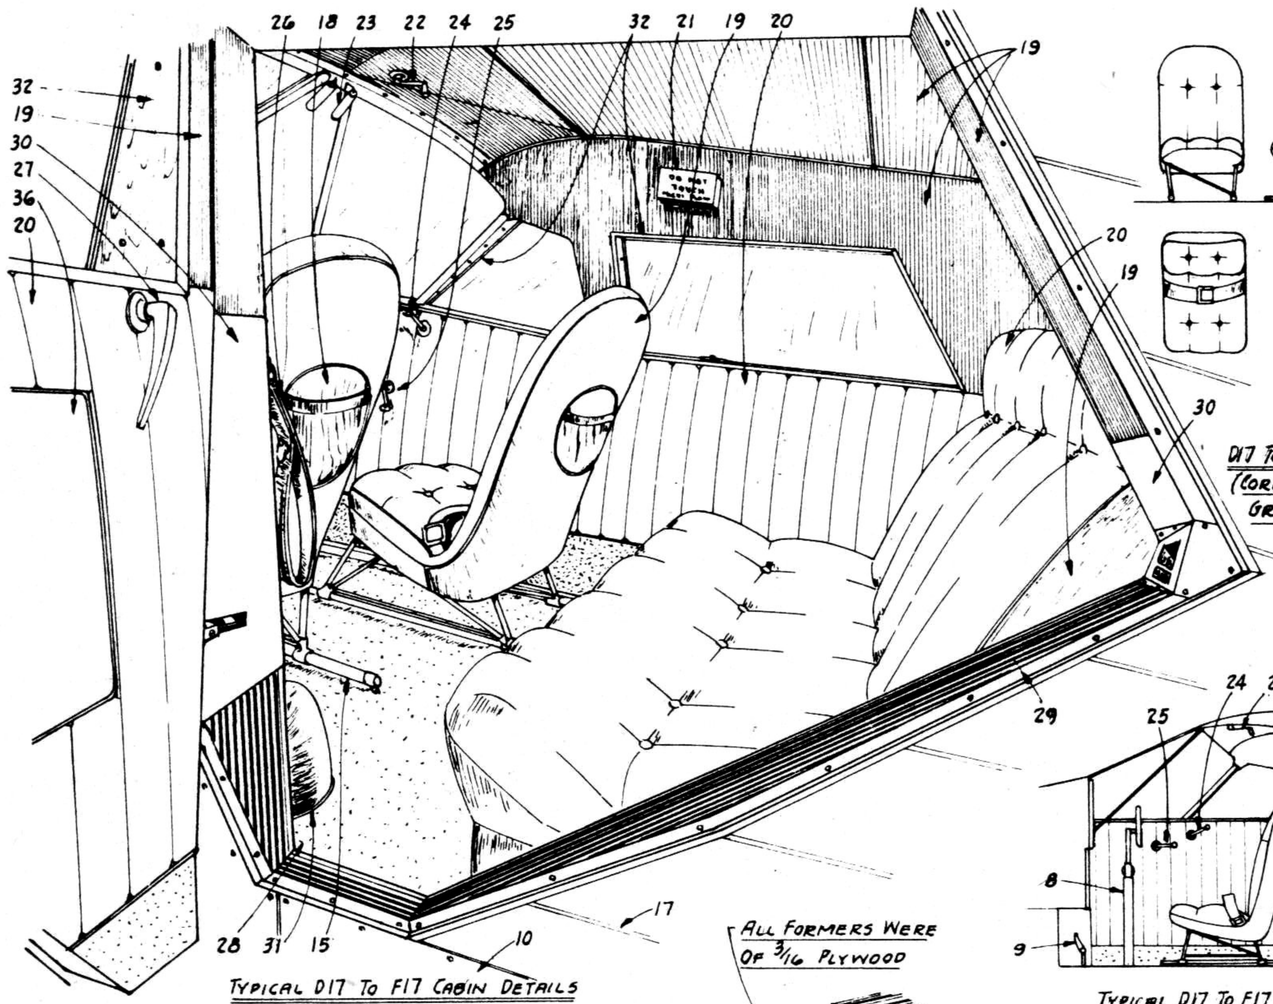
℄ PIVOT

ON VERTICAL SIDES, THE FAIRING STRIPS ARE EQUALLY SPACED APART; SPACING DISTANCE IS REDUCED ON EACH SECTION TOWARD TAIL.


ACCESS PANEL


TO TRAILING EDGE-RUDDER

BEECHCRAFT D17 TO G17 - PLATE NINE - SCALE: ¼" = 1'-0" - W.A. WYLAM




Typical D17 To F17 Cabin Details

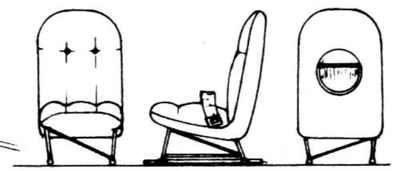

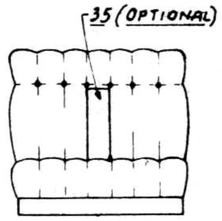


D17 To F17 Seating Details
(Corded Fabric In Brown, Grey Or Off Color Shades)

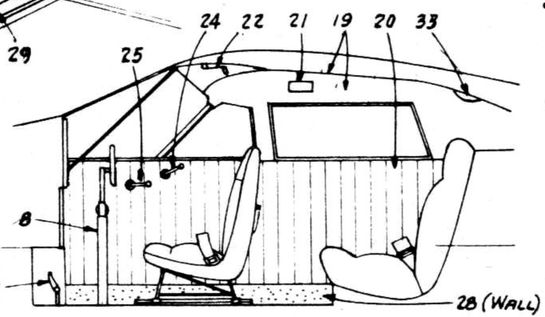Leather Beading




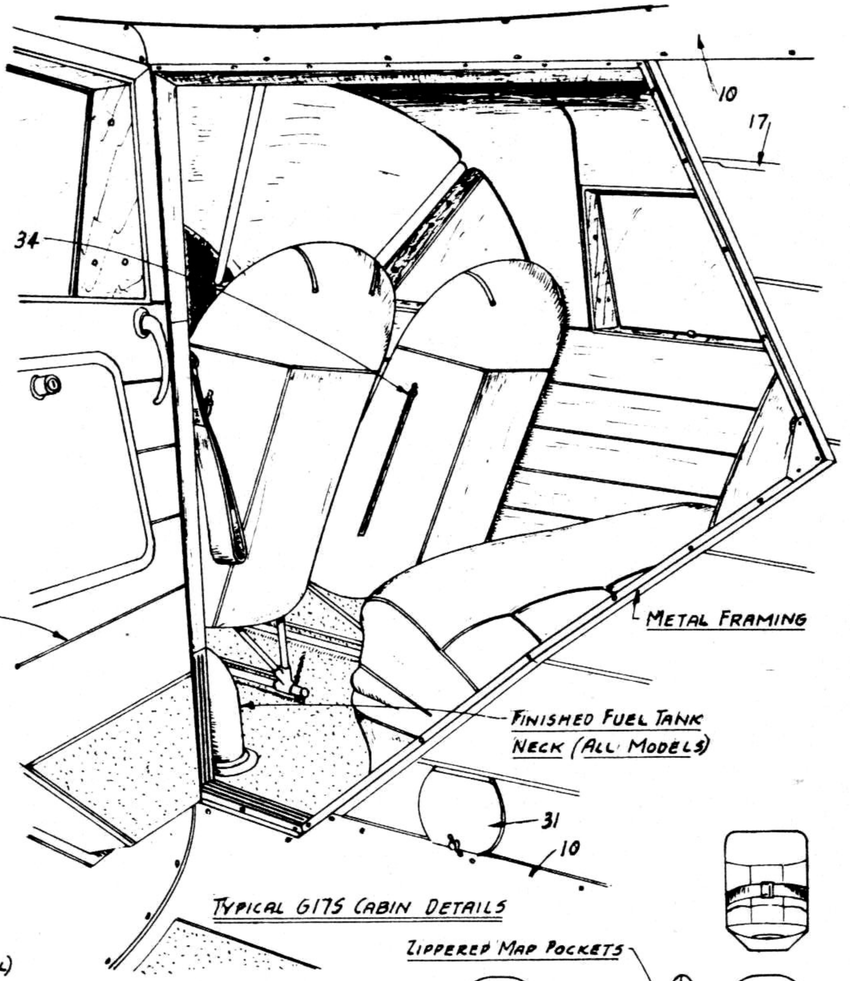
Typical D17 To F17 Interior Elevation View
(Pleated Leather And Corded Fabric)



Typical G17S Cabin Details

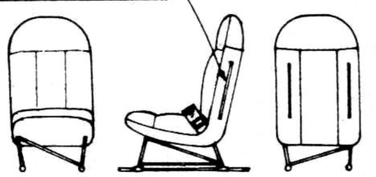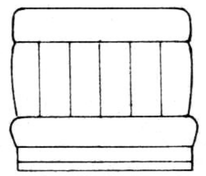
Zippered Map Pockets






Front View
(Rear Seat)

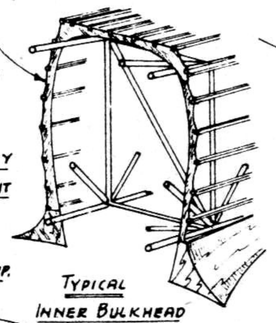All Formers Were 3/16 Plywood




Typical Inner Bulkhead

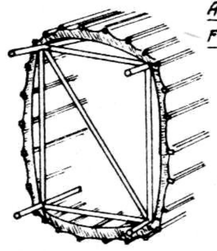
All Wood Cantilever Fin Shown (D17 & G17)



Typical Main Bulkhead

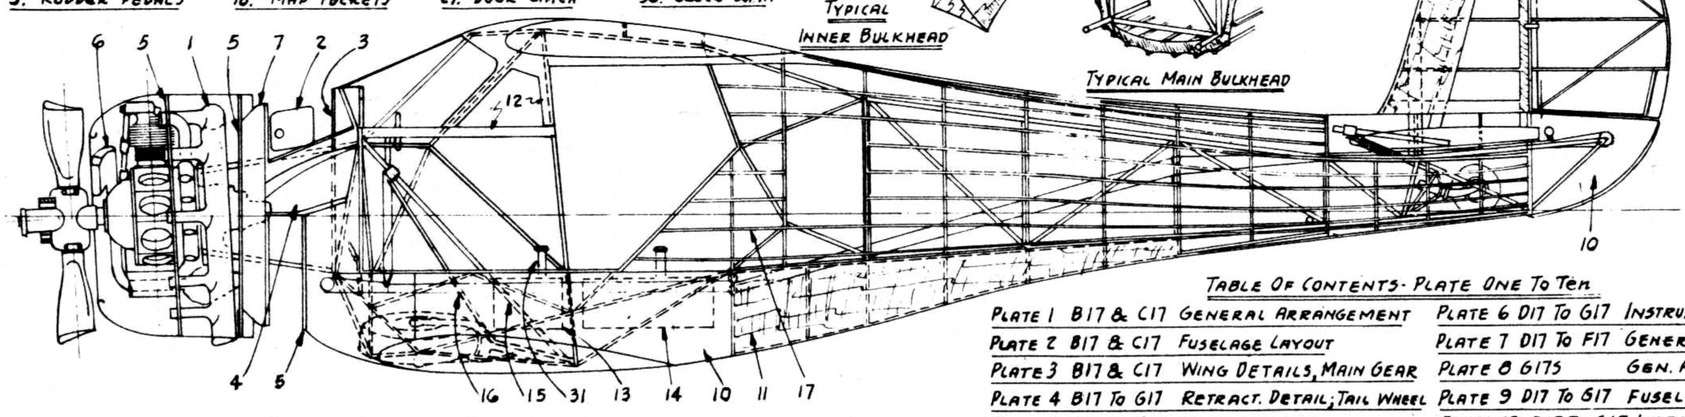

Typical Beech 17 Fuselage Framework

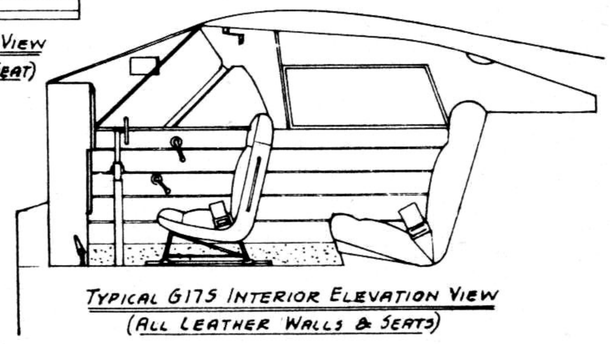

Typical G17S Interior Elevation View
(All Leather Walls & Seats)

1. Exhaust Collector	10. Metal Panel	19. Corded Fabric	28. Carpet
2. Oil Tank	11. Plywood Panel	20. Pleated Leather	29. Aluminum
3. Firewall	12. Wood Framing	21. Flares Control	30. Leather
4. Louver Shroud	13. Front Tank	22. Rudder Tab	31. Fuel Fill
5. Support Ring	14. Rear Tank	23. Spotlights	32. Mahogany
6. Carb. Air Filter	15. Slide Tube	24. Window Crank	33. Dome Light
7. Shroud, Cowling	16. Retract. Strut	25. Wobble Pump	34. Zipper
8. Control Column	17. Spruce Strips	26. Assist Strap	35. Arm Rest
9. Rudder Pedals	18. Map Pockets	27. Door Latch	36. Glove Comp.

Table Of Contents - Plate One To Ten

Plate 1 B17 & C17 General Arrangement
Plate 2 B17 & C17 Fuselage Layout
Plate 3 B17 & C17 Wing Details, Main Gear
Plate 4 B17 To G17 Retract. Detail; Tail Wheel
Plate 5 D17 To G17 Wing Details
Plate 6 D17 To G17 Instru. Panel, Tab & Flap
Plate 7 D17 To F17 General Arrangement
Plate 8 G17S Gen. Arrang; Bottom View
Plate 9 D17 To G17 Fuselage Layouts
Plate 10 D17 To G17 Interior Details


BEECHCRAFT


D17 To G17 - Scale: 1/4" = 1'-0" - Plate 10 of 10


W.A. Wylam

OLD FAVORITES

PLANE	PAGE NO.
GRUMMAN F3F-1	48
BOEING F4B-4	52
GREAT LAKES TRAINER	56
WESTLAND LYSANDER	58

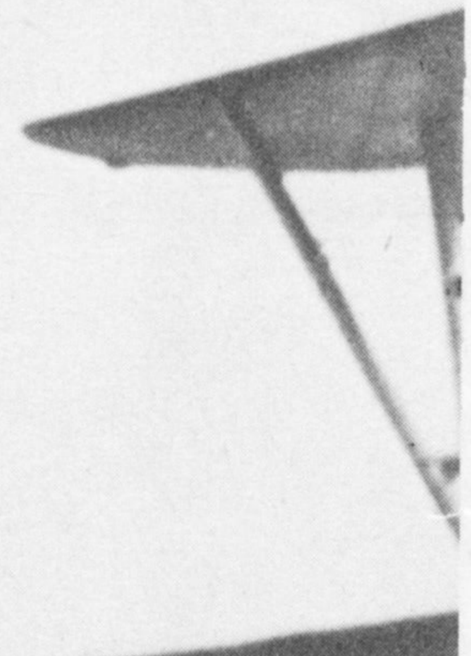


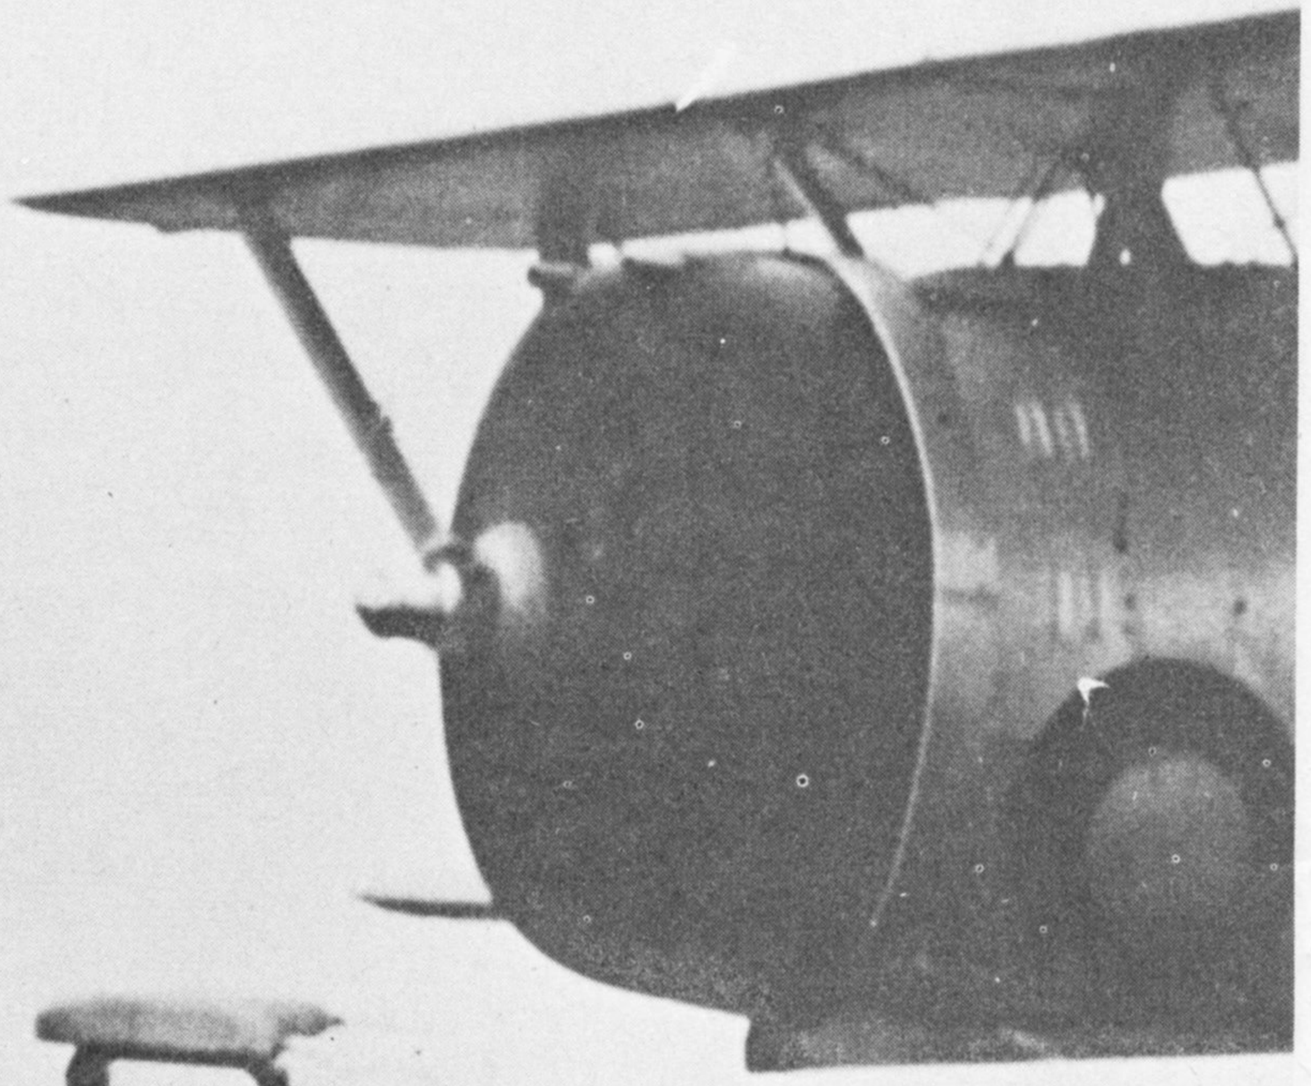


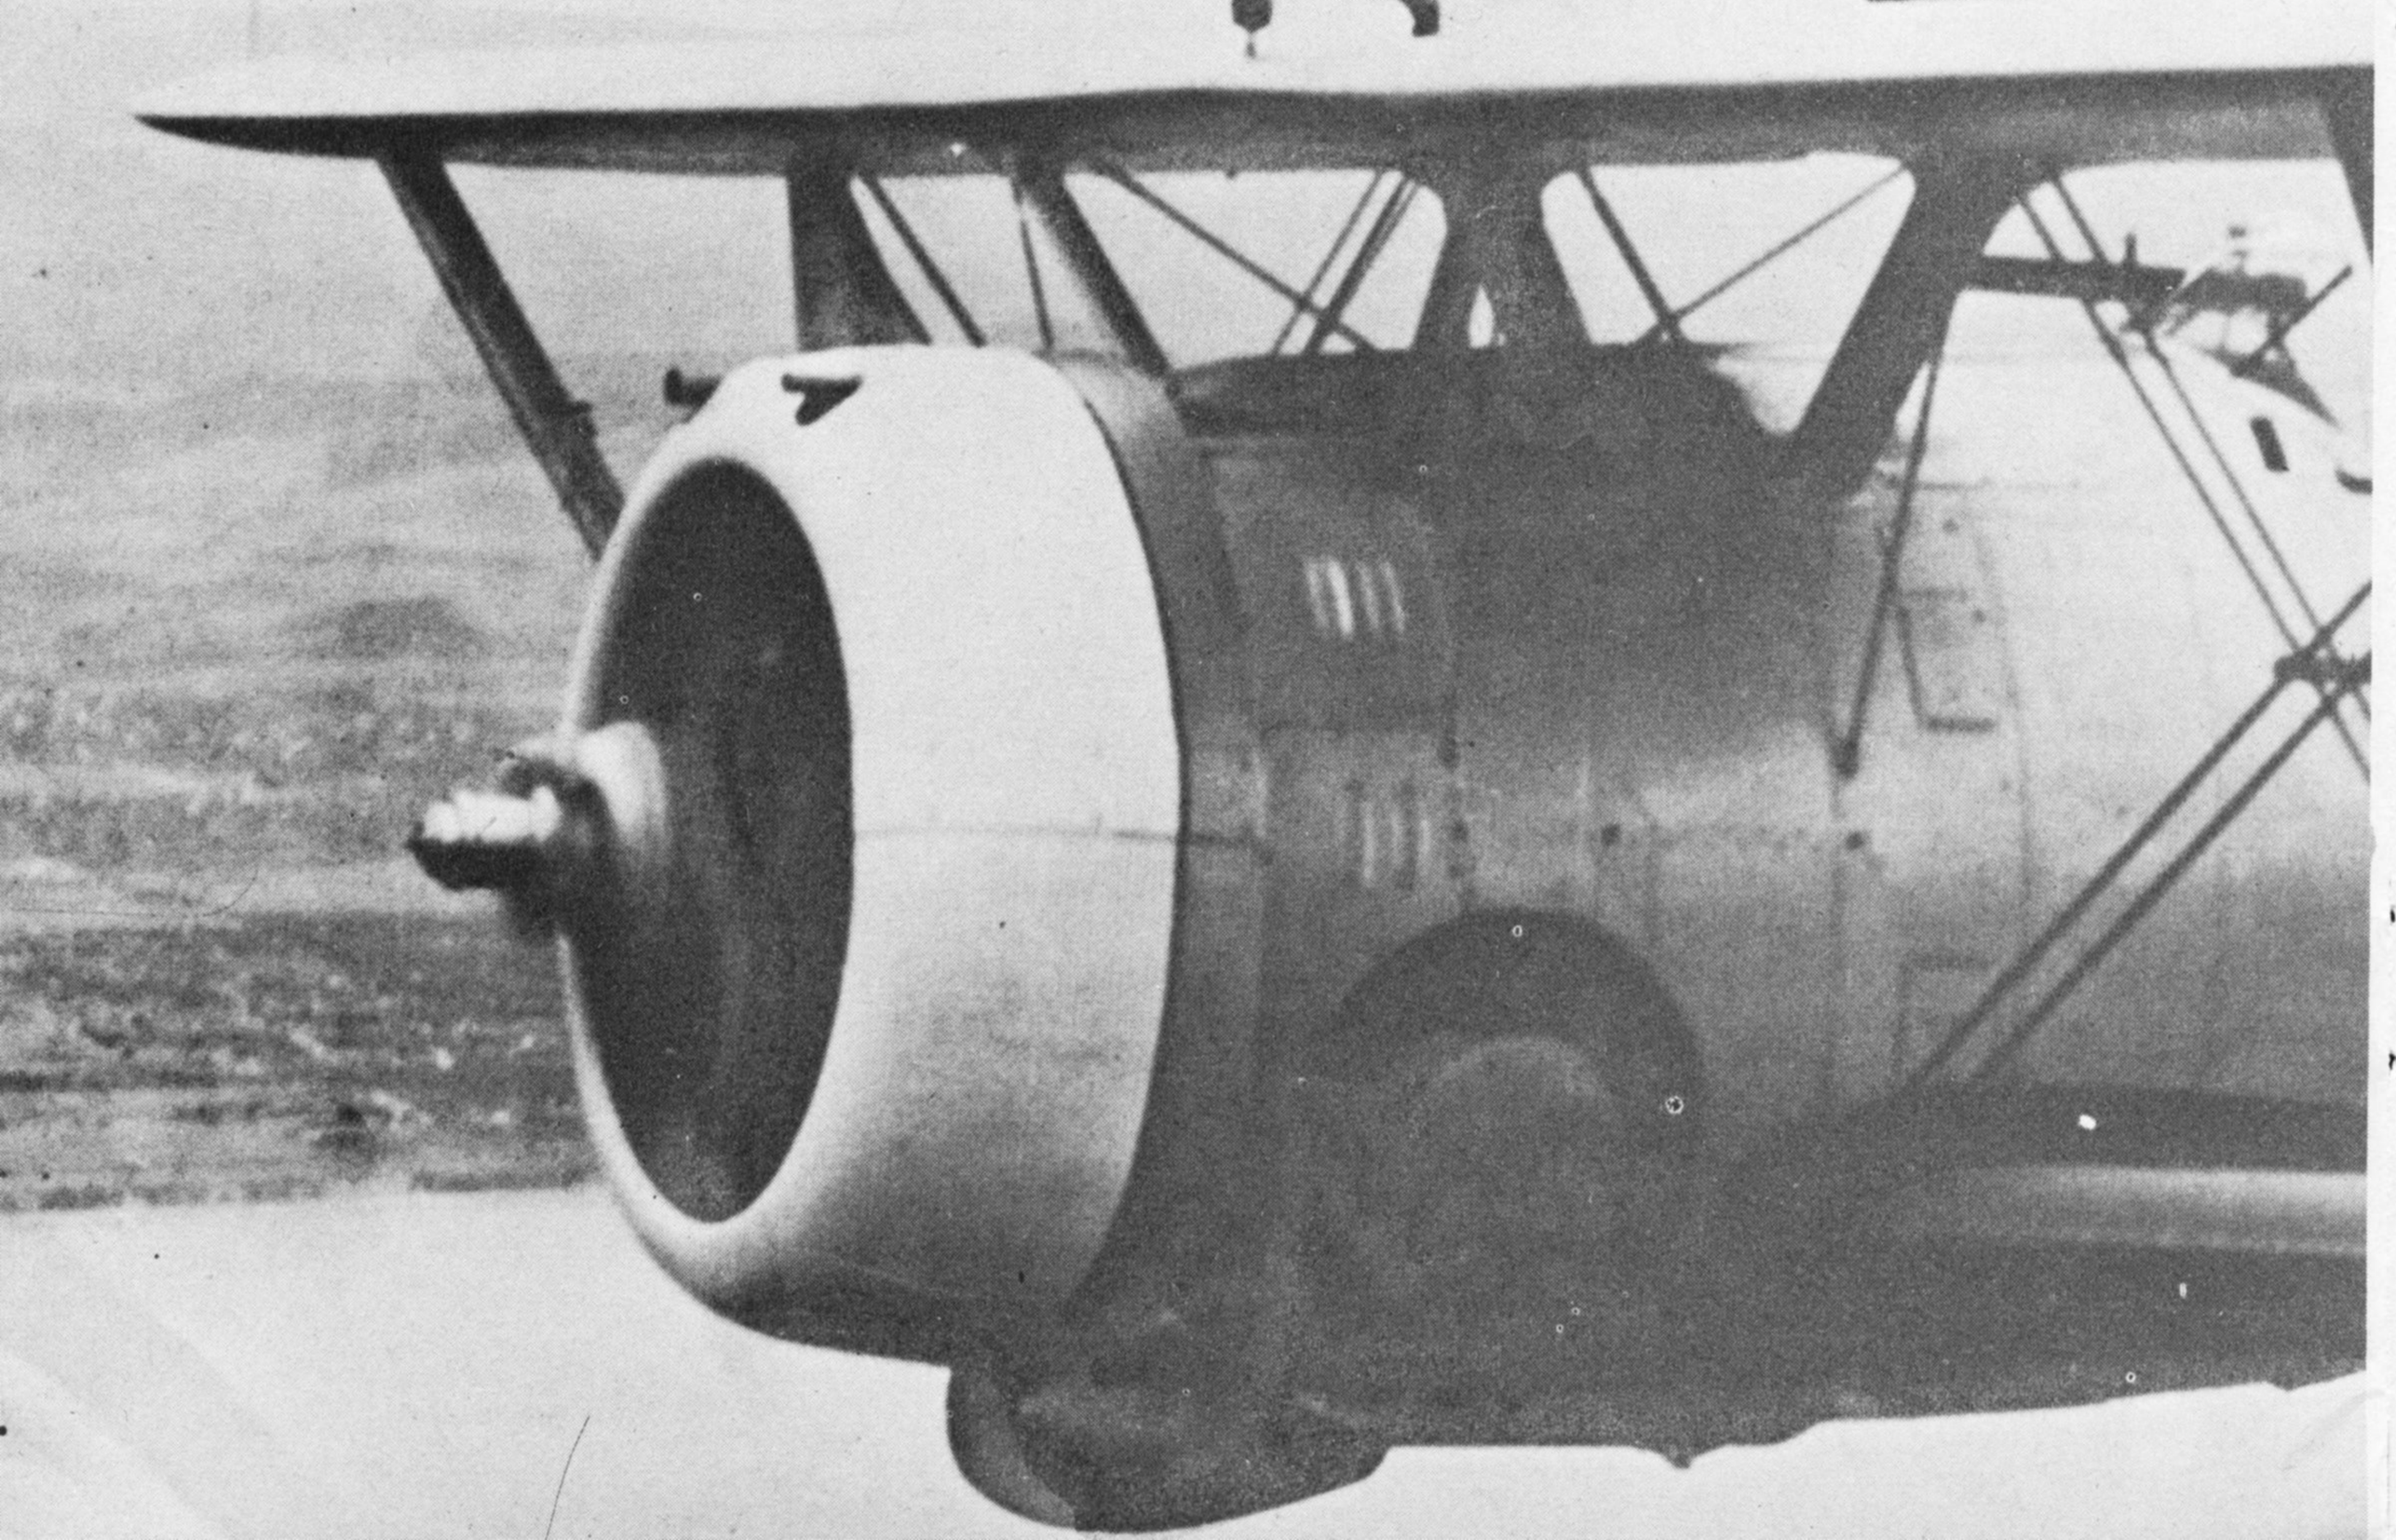


0878
2-MF-10
0873
F3F-2
2-MF-4

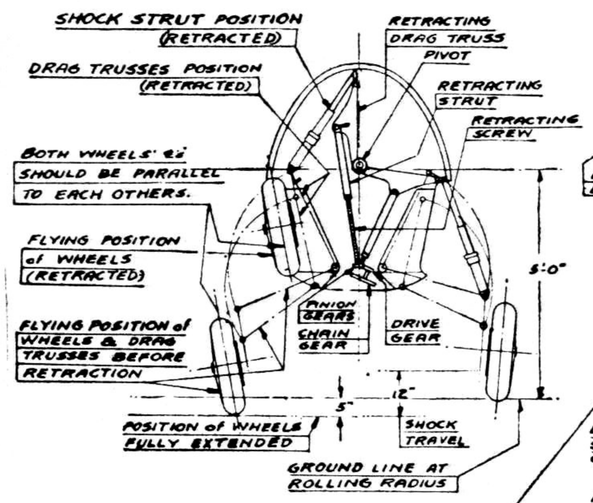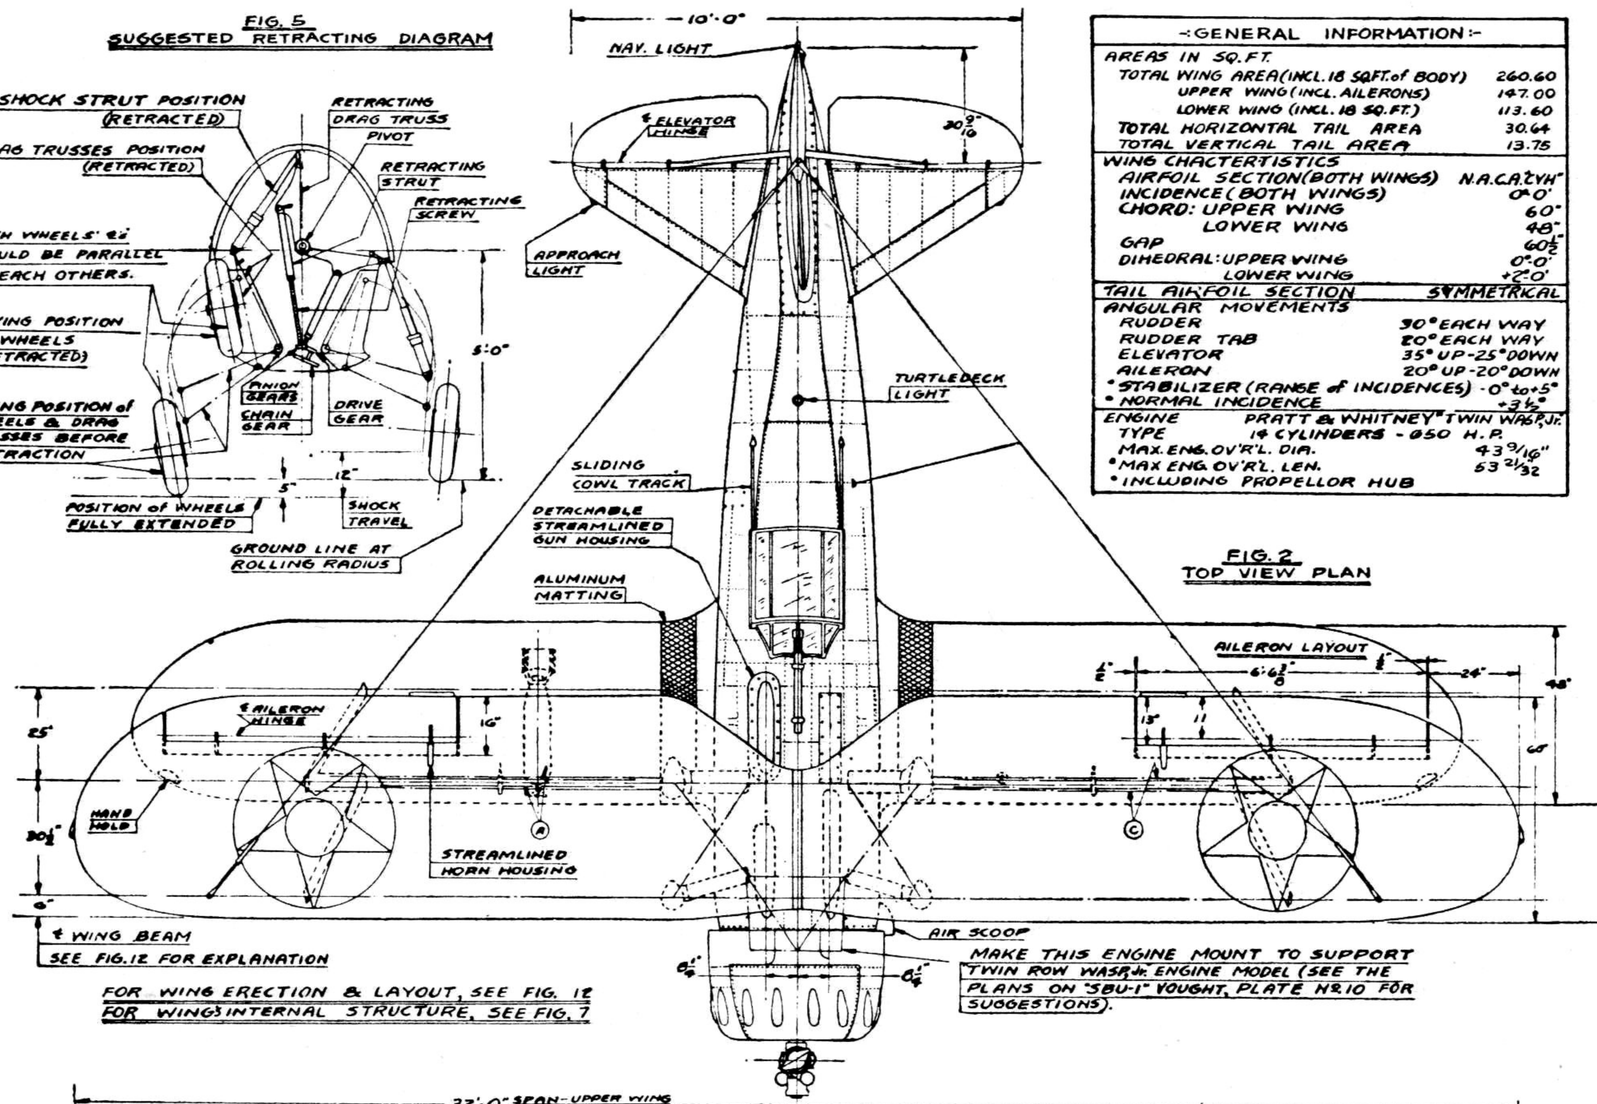FIG. 5
SUGGESTED RETRACTING DIAGRAM





FOR WING ERECTION & LAYOUT, SEE FIG. 12
FOR WING'S INTERNAL STRUCTURE, SEE FIG. 7

FIG. 2
TOP VIEW PLAN

GENERAL INFORMATION	
AREAS IN SQ. FT.	
TOTAL WING AREA (INCL. 18 SQ.FT. of BODY)	260.60
UPPER WING (INCL. AILERONS)	147.00
LOWER WING (INCL. 18 SQ. FT.)	113.60
TOTAL HORIZONTAL TAIL AREA	30.64
TOTAL VERTICAL TAIL AREA	13.75
WING CHACTERTISTICS	
AIRFOIL SECTION (BOTH WINGS)	N.A.CA. 2 VH
INCIDENCE (BOTH WINGS)	0° 0'
CHORD: UPPER WING	60"
LOWER WING	48"
GAP	60 1/2"
DIHEDRAL: UPPER WING	0° 0'
LOWER WING	+2° 0'
TAIL AIRFOIL SECTION	SYMMETRICAL
ANGULAR MOVEMENTS	
RUDDER	30° EACH WAY
RUDDER TAB	20° EACH WAY
ELEVATOR	35° UP - 25° DOWN
AILERON	20° UP - 20° DOWN
* STABILIZER (RANGE of INCIDENCES)	-0° to +5°
* NORMAL INCIDENCE	+3 1/2°
ENGINE	PRATT & WHITNEY "TWIN WASP, JR."
TYPE	14 CYLINDERS - 050 H.P.
MAX. ENG. OV'R'L. DIA.	43 9/16"
* MAX ENG. OV'R'L. LEN.	53 21/32
* INCLUDING PROPELLOR HUB	

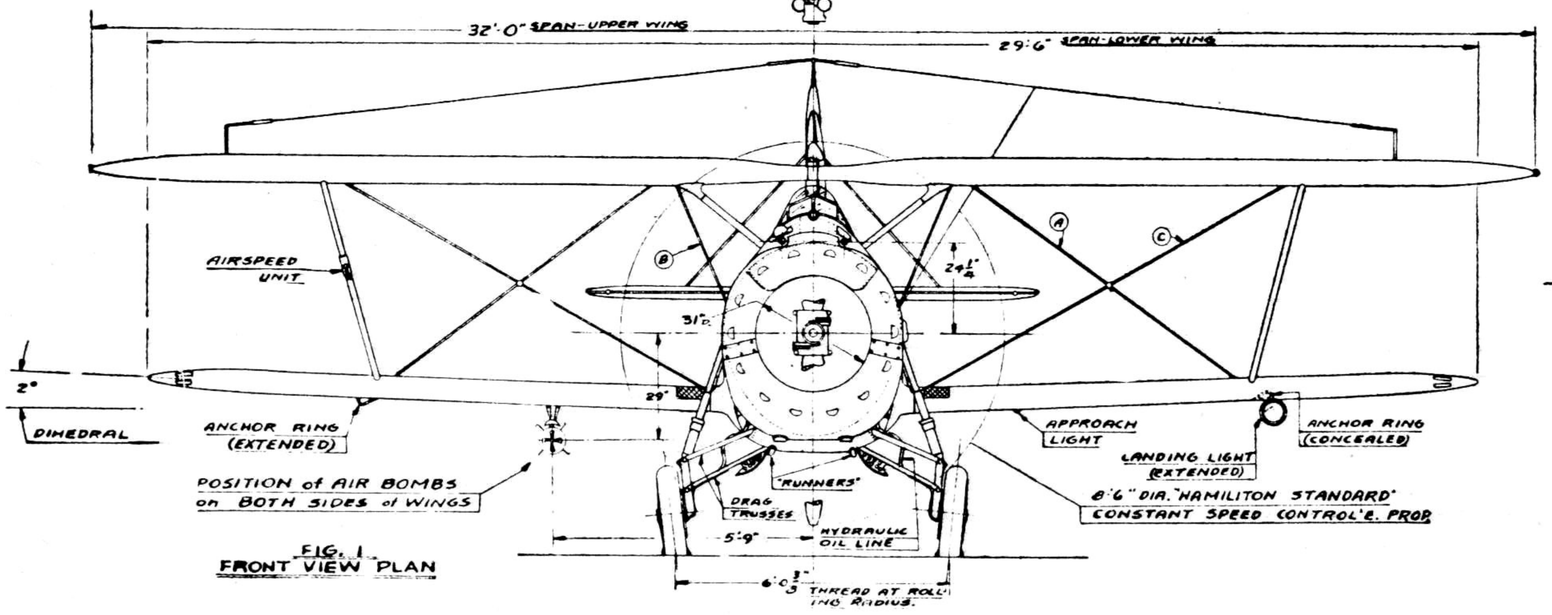


FIG. 1
FRONT VIEW PLAN

FOR VERTICAL TAIL LAYOUT & DETAILS—SEE FIG. 14

FOR FUSELAGE LAYOUT & CROSS SECTIONS—SEE FIG. 13 & FIG. 17

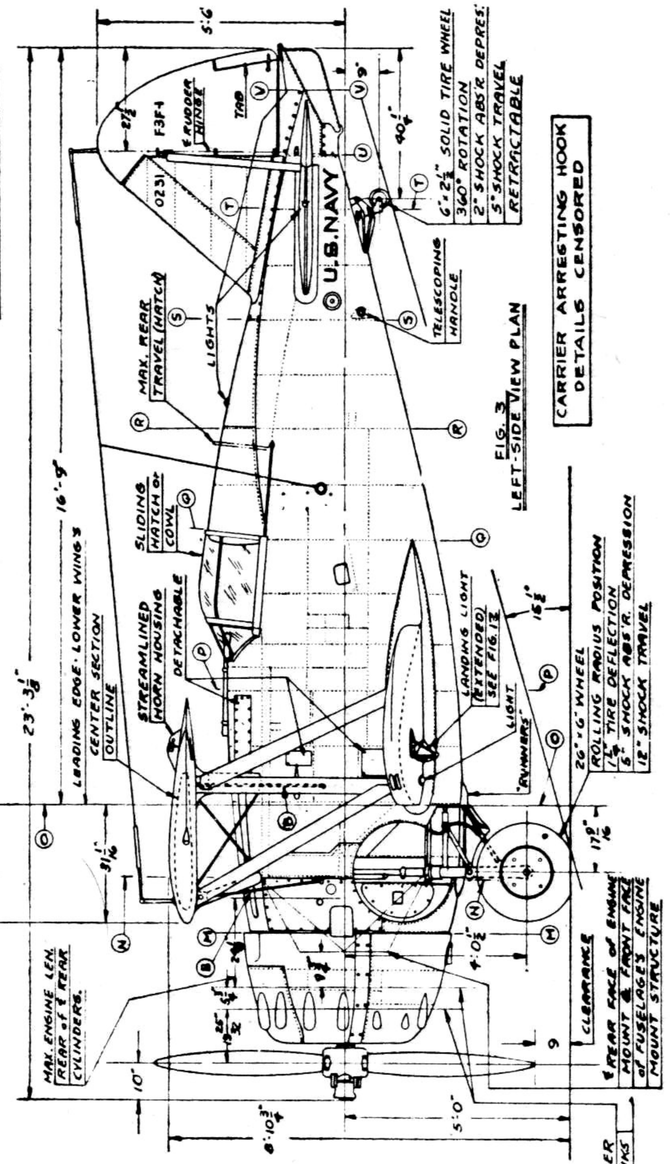


FIG. 3
LEFT-SIDE VIEW PLAN

CARRIER ARRESTING HOOK DETAILS CENSORED

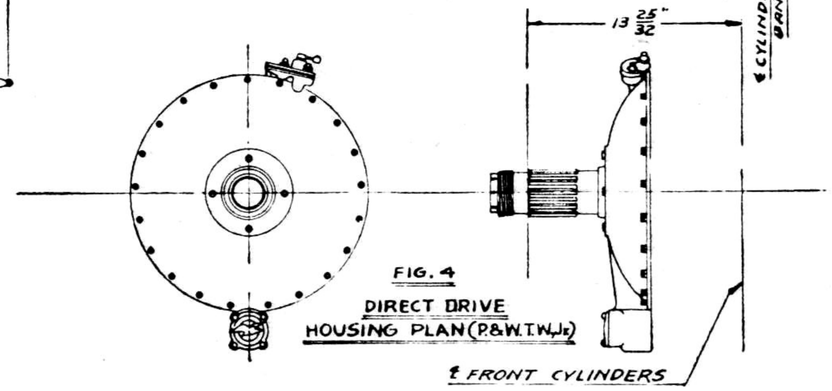


FIG. 4
DIRECT DRIVE HOUSING PLAN (P&W.T.W.,Jr.)

℄ FRONT CYLINDERS

PLATE NR. 12	THREE VIEW ASSEMBLY
SCALE: 3/16" - 1'-0"	GRUMMAN
DRAWN BY... W.A.WYLAM	"F3F-1"


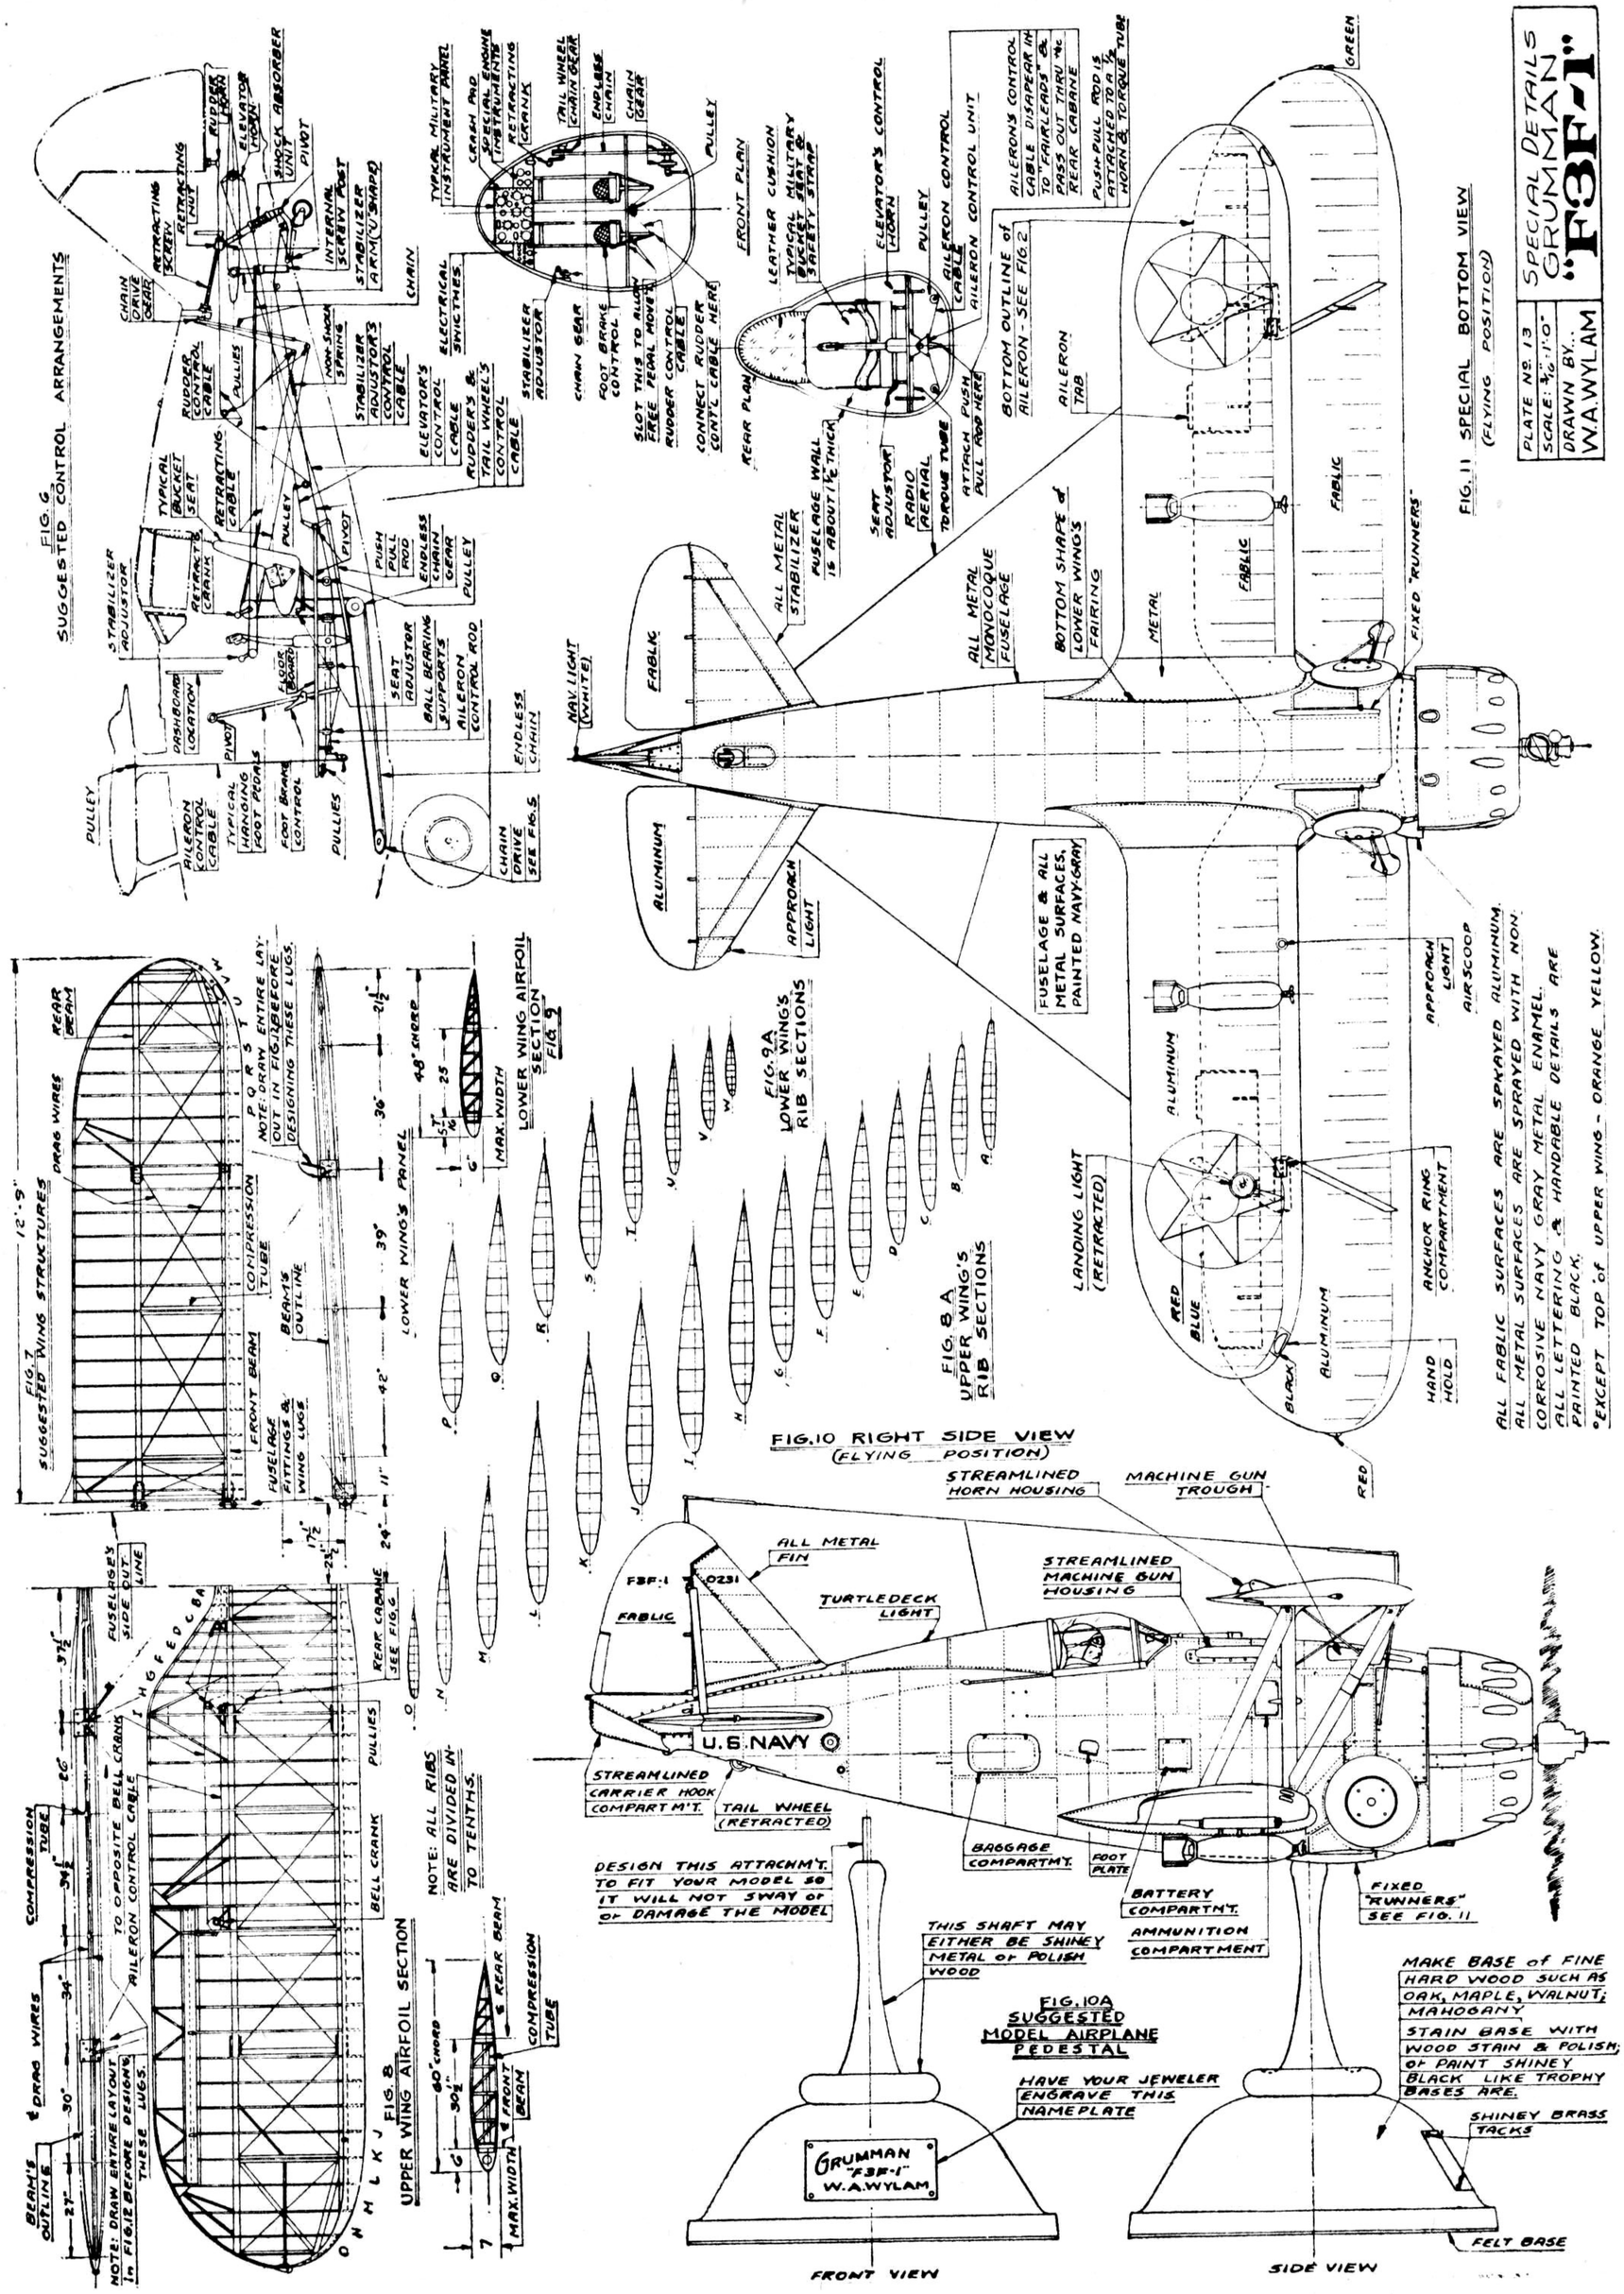

FIG. 6
SUGGESTED CONTROL ARRANGEMENTS
FIG. 7
SUGGESTED WING STRUCTURES
FIG. 8
UPPER WING AIRFOIL SECTION
FIG. 9
LOWER WING AIRFOIL SECTION
FIG. 9A
LOWER WING'S RIB SECTIONS
FIG. 8A
UPPER WING'S RIB SECTIONS
FIG. 10 RIGHT SIDE VIEW
(FLYING POSITION)
FIG. 10A
SUGGESTED MODEL AIRPLANE PEDESTAL
FRONT VIEW
SIDE VIEW
FIG. 11 SPECIAL BOTTOM VIEW
(FLYING POSITION)
PLATE No. 13
SCALE: 3/16"-1'-0"
DRAWN BY... W.A.WYLAM
SPECIAL DETAILS
GRUMMAN
"F3F-1"
U.S. NAVY
GRUMMAN "F3F-1" W.A.WYLAM
ALL FABLIC SURFACES ARE SPRAYED ALUMINUM.
ALL METAL SURFACES ARE SPRAYED WITH NON-CORROSIVE NAVY GRAY METAL ENAMEL.
ALL LETTERING & HANDABLE DETAILS ARE PAINTED BLACK.
*EXCEPT TOP of UPPER WING - ORANGE YELLOW.

FIG. 12
WING ERECTION & LAYOUT DETAILS

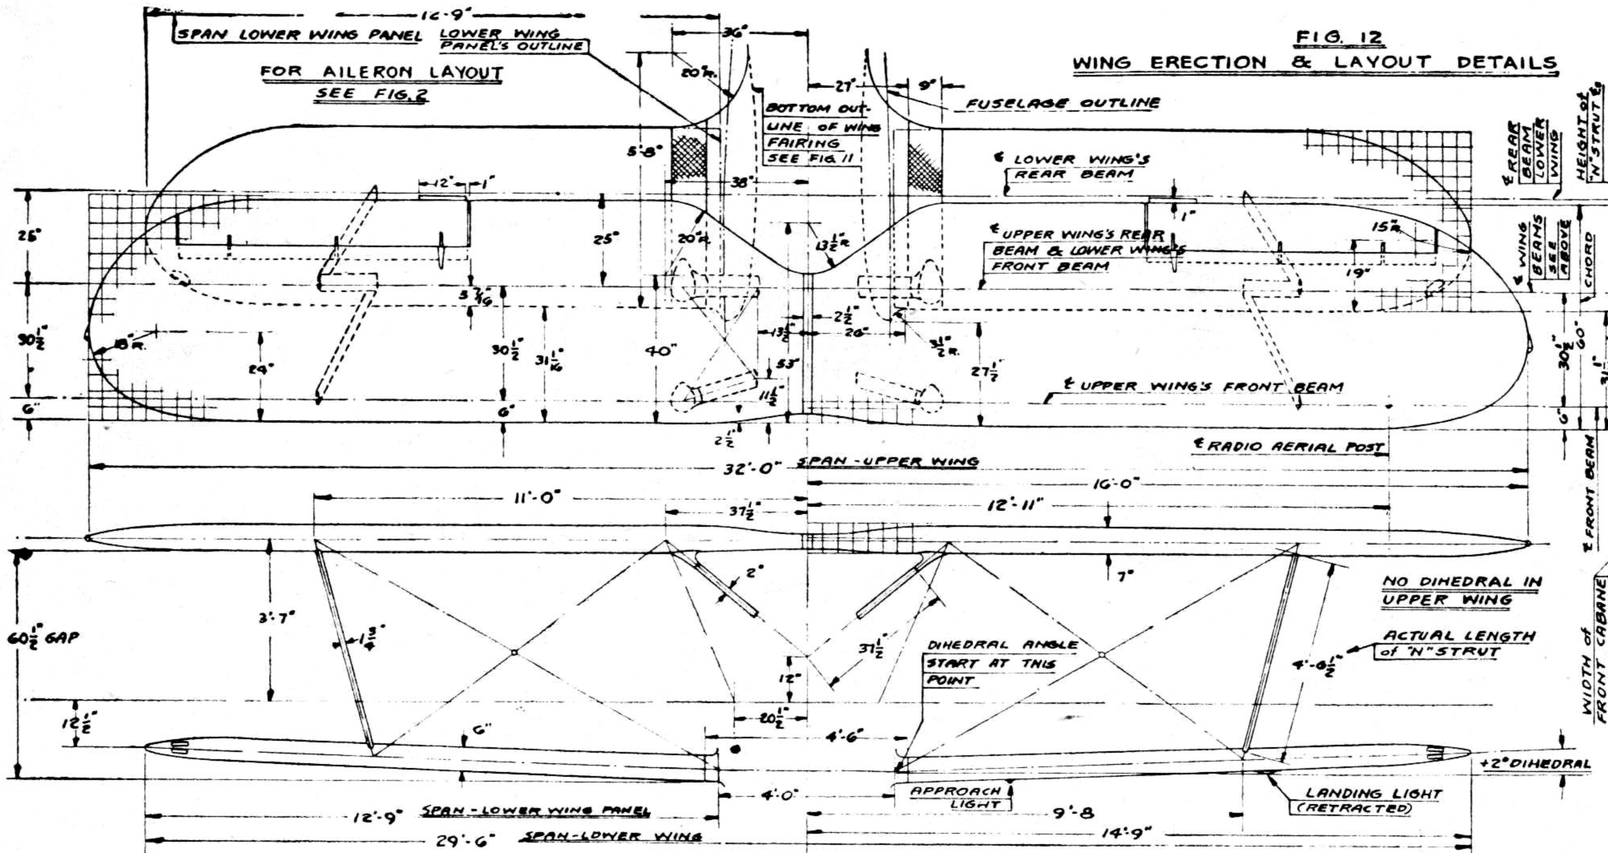

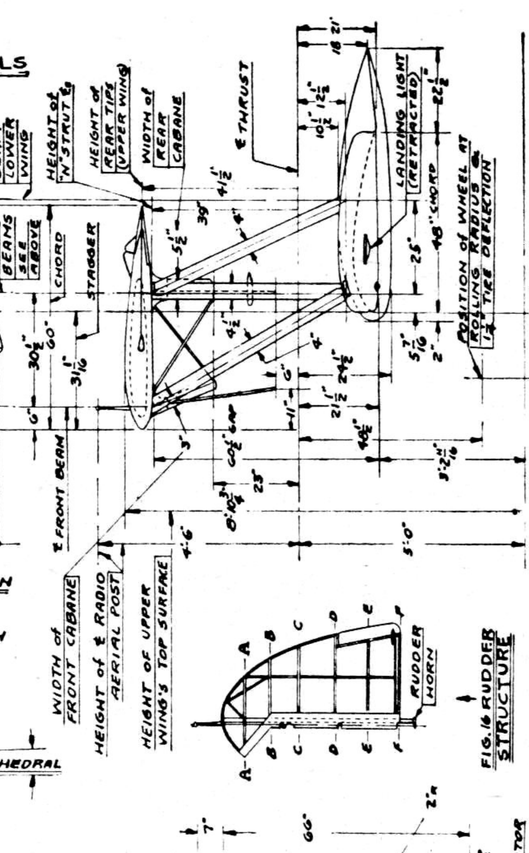


FIG. 16 RUDDER STRUCTURE

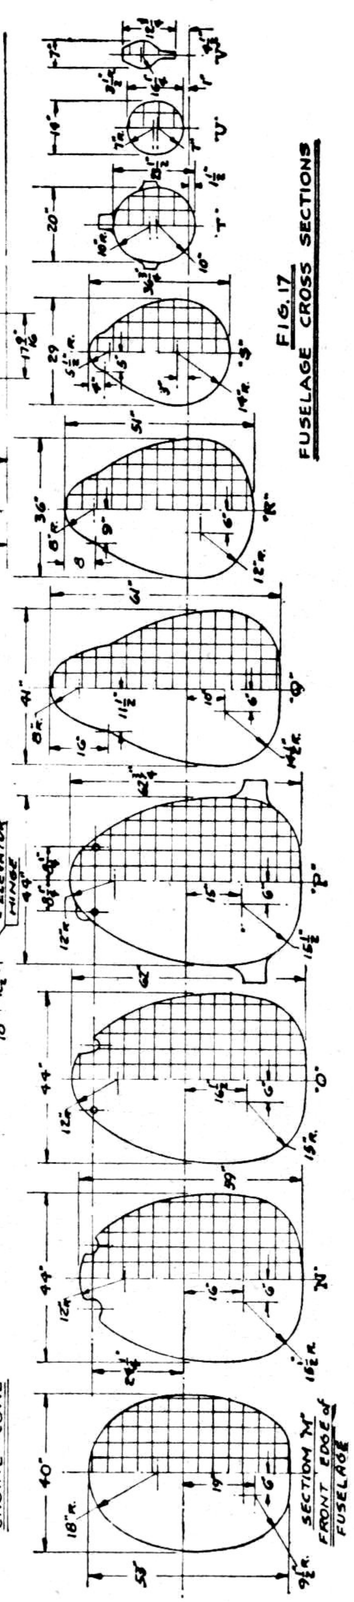


FIG. 17
FUSELAGE CROSS SECTIONS

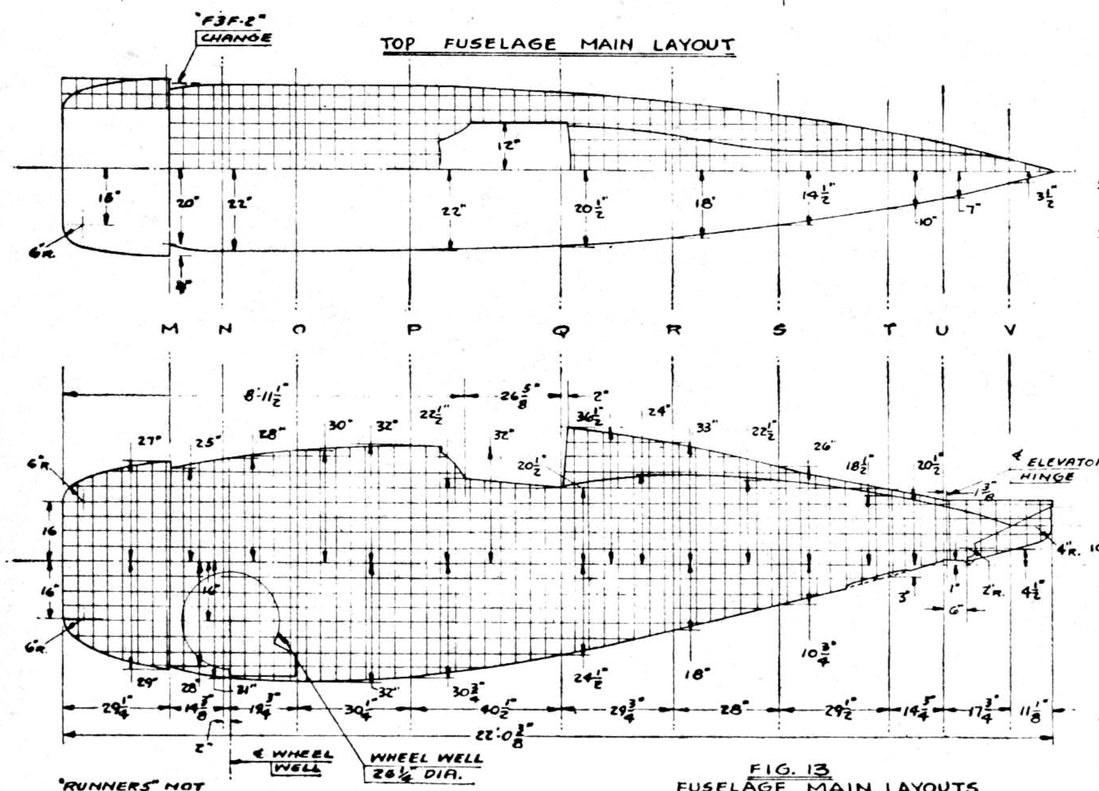


FIG. 13
FUSELAGE MAIN LAYOUTS


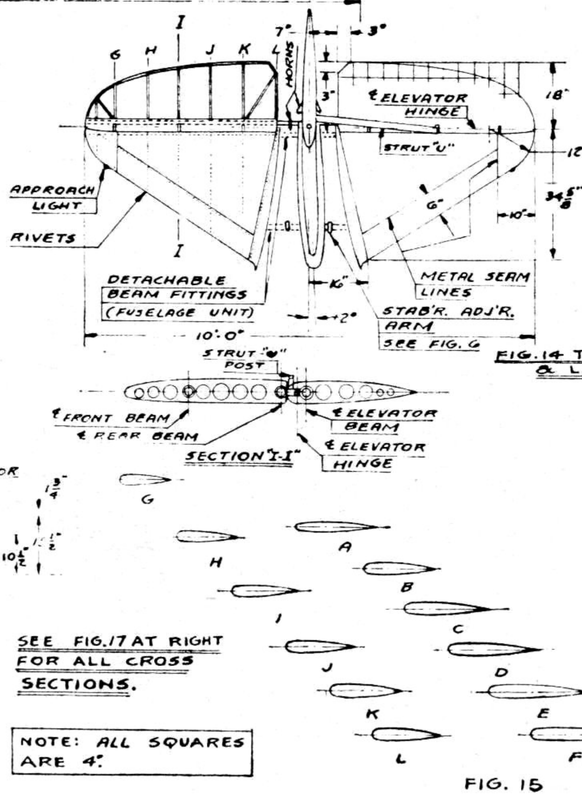


FIG. 14 TAIL ERECTION & LAYOUT DETAILS

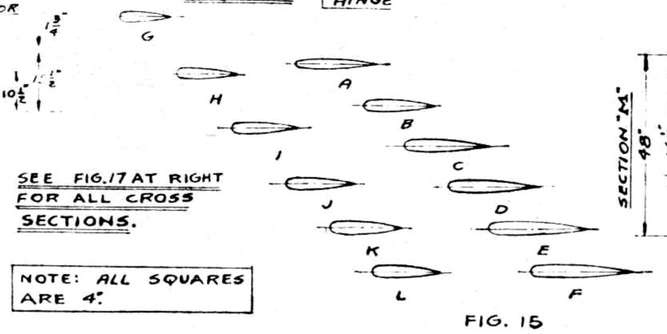

SEE FIG. 17 AT RIGHT FOR ALL CROSS SECTIONS.

NOTE: ALL SQUARES ARE 4".

FIG. 15
TAIL'S CROSS SECTIONS


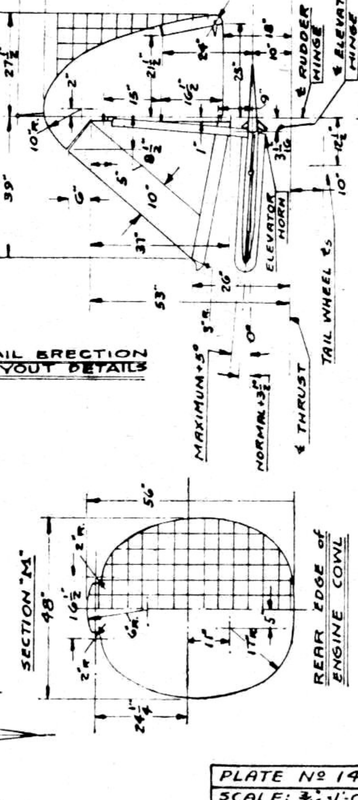


PLATE Nº 14	LAYOUTS & CROSS SECTIONS GRUMMAN "F3F-1"
SCALE: 3/16"-1'-0"	
DRAWN BY... W.A.WYLAM	

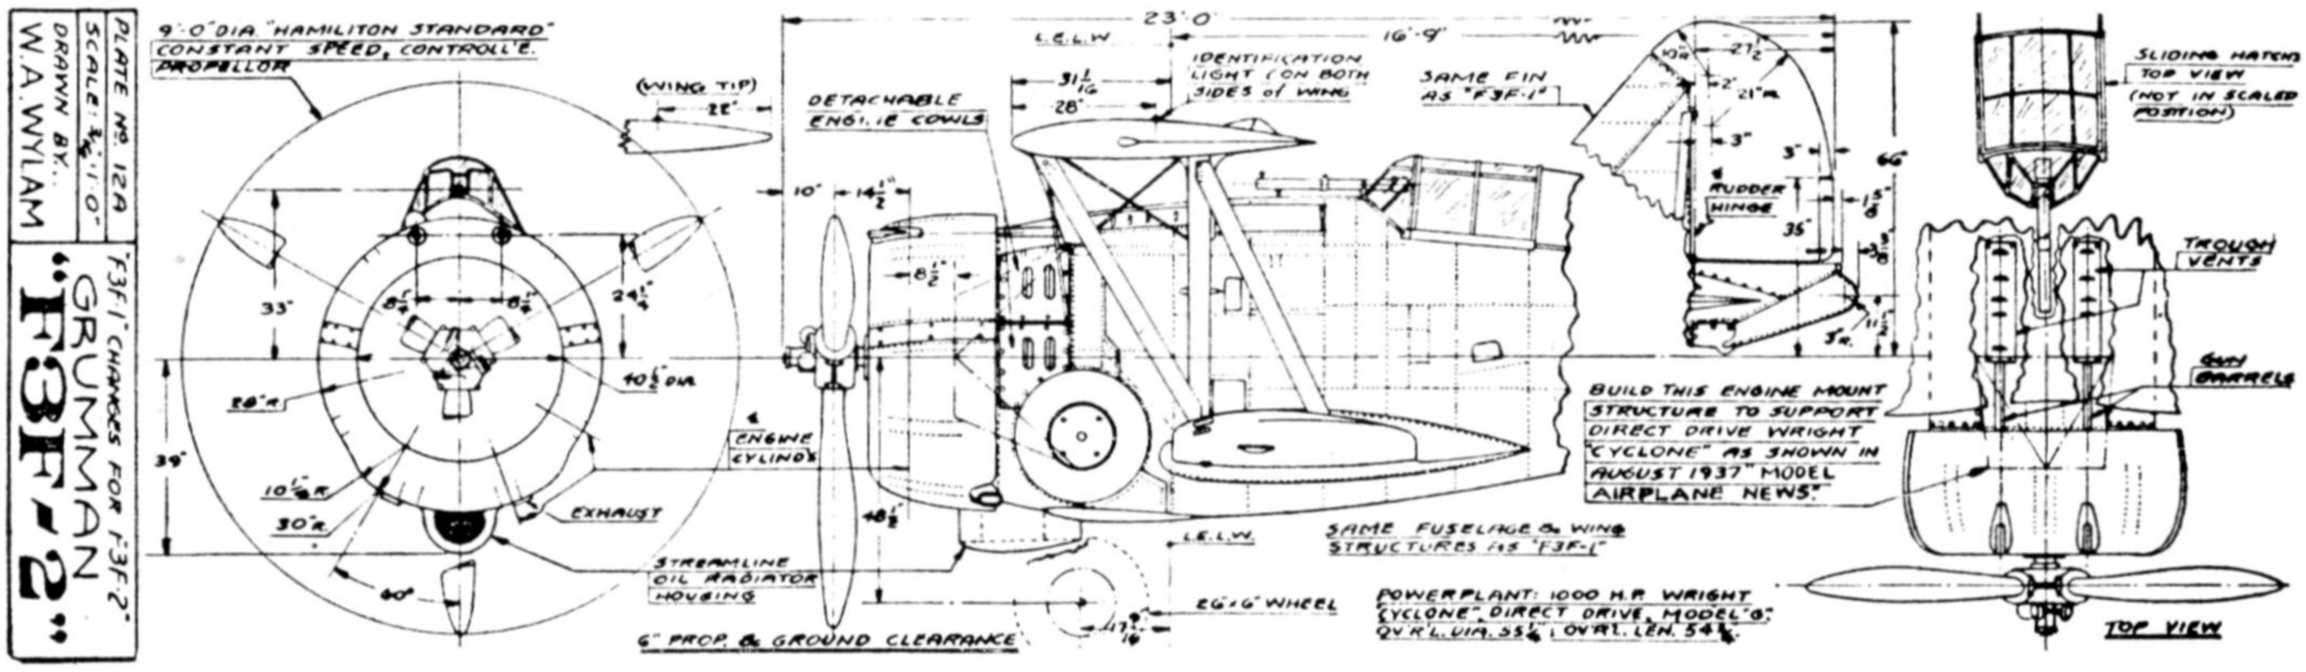

Above drawing shows F3F-1 changes for F3F-2 variations of Grumman Fighter.

GRUMMAN PROTOTYPE XF3F-1



F4B P-12

AIR AGE INC., 551 FIFTH AVE., NEW YORK 17, N.Y.

SCALE: $\frac{1}{4}$" = 1'-0" — F4B-1, F4B-2, P-12, P-12B, P-12C FUSELAGE ARRANGEMENT

PAGE 1 of 4

DRAWN BY... WILLIAM A. WYLAM

BUILT 1928-30 BY BOEING AIRPLANE COMPANY

SQUADRON COLORS WERE RODEO

ENTIRE TAIL - LIGHT GREY

STENCILING - BLACK

FABRIC - ALUMINUM

METAL SURFACES - LIGHT GREY

NAVY FUSELAGE COLORATION

180° SWIVEL'G. - NAVY

6" DIA. × 2½" WIDE

ARMY TAIL STRIPES

RED — BLUE — WHITE

FIXED FIN

ADJUST. STABILIZER +2°- 4°

FABRIC

ARMY FUSELAGE

RIGHT SIDE VIEW (F4B-2 SHOWN) DETAILS ARE COMMON ON ALL MODELS EXCEPT MODEL "100". NAVY HAD ALTERED FUSELAGE FOR CARRIER HOOK, (ABANE WIRES, WIDER TRACK & HEAVIER UNDERCARRIAGE. LATE P-12B, P-12C, F4B-1 AND F4B-2 HAD TOWNSEND ENGINE RING.

GUN SIGHT - ARMY-NAVY

OPTIONAL PADDING ARMY-NAVY

REAR VIEW MIRROR

30 CAL. BROWNING M/Gs

VENTURI

BOMB SIGHT - NAVY

AIR INTAKE

BUTTERFLY VALVE

AREA HEATER EXHAUST

OPTIONAL COVER (P-12C & F4B2)

(ABANE WIRE (NAVY)

2" DIA. BLAST TUBE (OPTIONAL F4B-1)

COWL BRACE

COWL WAS MADE IN SIX EQUAL SECTIONS; HELD TOGETHER BY RING & SAFETY PINS; SUPPORTED BY THREE COWL BRACES (DARK LINES)

FRONT & REAR VIEWS OF P. & W. WASP (COMMON ON ALL MODELS ON PAGES 1 & 2)

SECTION "Z-Z"

(CYLINDER HEAD FAIRINGS WERE REMOVED FROM EARLY P-12Bs BECAUSE OF COOLING TROUBLES

Z

louvers & EXHAUST VARIES ON SAME MODELS

9'-7"

20'-7⅜" MODELS XF4B, EARLY "100" F4B-2 & P-12C

RIGHT SIDE IS SIMILAR (WITHOUT BAGGAGE DOOR)

FABRIC - MODEL "100", XF4B

FABRIC (P-12)

(CROSSED AXLE UNDERCARRIAGE

SPLIT AXLE TYPE UNDERCARRIAGE

GROUND LINE AT ROLLING RAD.

E/2

E TRACK

C

F

D

1'-5"

MODEL	PROP. DIA.	ENGINE
P-12 "100"	9'-2"	400 H.P. P.&W. WASP
P-12B F4B-1	9'-0"	410 H.P. P.&W. WASP
P-12C F4B-2	9'-0"	450 H.P. P.&W. WASP

RIGHT SIDE VIEW (F4B-2 SHOWN) DETAILS ARE COMMON ON ALL MODELS EXCEPT MODEL "100". NAVY HAD ALTERED FUSELAGE FOR CARRIER HOOK, (ABANE WIRES, WIDER TRACK & HEAVIER UNDERCARRIAGE. LATE P-12B, P-12C, F4B-1 AND F4B-2 HAD TOWNSEND ENGINE RING.

NAVY FUSELAGE COLORATION
METAL SURFACES - LIGHT GREY
FABRIC - ALUMINUM
STENCILING - BLACK
ENTIRE TAIL - LIGHT GREY
SQUADRON COLORS WERE RODEO

6" DIA. × 2½" WIDE
180° SWIVEL'G. - NAVY

ARMY TAIL STRIPES
RED — BLUE — WHITE

FIXED FIN
ADJUST. STABILIZER +2°- 4°

FABRIC

ARMY FUSELAGE

GUN SIGHT - ARMY-NAVY
OPTIONAL PADDING ARMY-NAVY
REAR VIEW MIRROR
30 CAL. BROWNING M/Gs
VENTURI
BOMB SIGHT - NAVY
AIR INTAKE
BUTTERFLY VALVE
AREA HEATER EXHAUST
OPTIONAL COVER (P-12C & F4B2)
(ABANE WIRE (NAVY)
2" DIA. BLAST TUBE (OPTIONAL F4B-1)
COWL BRACE

COWL WAS MADE IN SIX EQUAL SECTIONS; HELD TOGETHER BY RING & SAFETY PINS; SUPPORTED BY THREE COWL BRACES (DARK LINES)

FRONT & REAR VIEWS OF P. & W. WASP (COMMON ON ALL MODELS ON PAGES 1 & 2)

GROUND LINE AT ROLLING RAD.

E/2

E

CROSSED AXLE TYPE UNDERCARRIAGE
MODEL 100, XF4B, F4B-1, P-12, P-12B

SHOCK ABSORBER STRUT WAS ENCASED IN STREAMLINE HOUSING. HOUSING WAS SPLIT AT LEADING EDGE; HELD TOGETHER BY CLAMP BANDS "R" AND SCREWS "U." SAME CONTRUCTION ON AXLE STRUT AND SPLIT AXLE TYPE UNDERCARRIAGE.

SCREEN
LATE P-12B

A
B
C
D
E
F

PROP.

3"
1'-1 23/32" TO 1'-2½" "U"
"R"
4¾"

30" DIA. × 5" WIDE ALL MODELS

VERTICAL TAIL IS COMMON ON ALL MODELS
OPTIONAL NAV. LIGHT - ARMY
DOUBLE HINGED ACCESS PANEL
HINGED BAGGAGE DOOR
BLACK LEATHER
METAL DECK & SIDE FRAMING
FUEL LEVEL GAGE
REJECT CHUTE

U.S. ARMY
BOEING P-12B
A.C. 29-332

BLACK OR WHITE
BLACK STENCIL'G. - ARMY
LEFT SIDE ONLY

180° SWIVELING - OLEO TYPE TAIL SKID - ARMY

LEFT SIDE VIEW (P-12B SHOWN) DETAILS ARE COMMON ON ALL MODELS EXCEPT MODEL "100" VARIABLES ARE: EXHAUST, COOLING LOUVERS, UNDERCARRIAGE, WINGS, TAIL SKIDS, M.G. TROUGHS, AND HORIZONTAL TAIL.

MODEL	A	B	C	D	E	F
100	20'-1⅜"	3'-1"	3'-9"	5'-10"	6'-3"	15°
P-12	20'-1⅜"	3'-1"	3'-9"	5'-10"	6'-3"	15°
P-12B	20'-0 19/32"	3'-0 7/32"	3'-8 7/32"	5'-6"	6'-3 5/16"	15°
P-12C	20'-0 29/32"	3'-0 3/32"	3'-8 3/32"	5'-3"	6'-3 9/16"	14½°
F4B-1	20'-1⅜"	3'-1"	3'-9"	5'-10"	6'-3"	15°
F4B-2	20'-0 23/32"	3'-0 3/32"	3'-8 3/32"	5'-4"	6'-4 9/16"	13°

METAL PANELS
FUEL TANK VENT
REMOVABLE PANEL

CARRIER HOOK - NAVY
TAIL SKID SHOE - ARMY

DRAIN
EXHAUST OUTLETS
49 GAL. DROP TANK

FABRIC

TYPICAL BOTTOM VIEW

ARMY FUSELAGE COLORATION
ENTIRE FUSE. & TAIL - OLIVE DRAB
STENCILING — BLACK
RUDDER - SEE RIGHT SIDE VIEW

AIR AGE INC., 551 FIFTH AVE., NEW YORK 17, N.Y.		
SCALE: 1/4"=1'-0"	F4B-3, F4B-4, P-12D, P-12E FUSELAGE ARRANGEMENT	F4B P-12
PAGE 2 of 4		
DRAWN BY... WILLIAM A. WYLAM	BUILT/93/-'33 BY BOEING AIRPLANE COMPANY	

DETAILS OF WINGS ON PAGE THREE

DETAILS OF FUSELAGE ON PAGE FOUR

P-12D ONLY

7"O.D. × 2" WIDE PNEUMATIC
180° SWIVEL REC. - P12E ONLY

RIGHT SIDE VIEW (P-12E SHOWN) DETAILS OF P-12D, P-12E, P-12F & F4B-3 WEEE COMMON EXCEPT FOR INERTIA STARTING SYSTEM (R.H. REMY - L.H. NAVY) AND SIDE COWLING PANELS. EXHAUST STACKS WERE TAPERED AS SHOWN, OR WERE CUT SQUARE 4" FROM MOUNTING FACE. COLLECTOR RING WAS INSTALLED ON LATE P-12E. P-12F HAD SLIDING HATCH OVER COCKPIT.

ACCESS DOOR
WHITE NAV. LIGHT - ARMY
WHITE
BLUE
RED
FIXED FIN
ADJUST. STAB. +2°-4°
REJECT CHUTE
BLACK PADDING
BOMB SIGHT - NAVY
GUN SIGHT - ARMY - NAVY
TWIN .30 CAL. M 6's.
OPTIONAL .50 CAL. M.G.
INDUCTION MANIFOLD

P-12D, E, F AND F4B-3

F4B-4

ADJUST. DAMPER

ARMY ONLY

20'-4 11/16 ALL MODELS ON THIS PAGE

SAME RUDDER ON ALL MODELS

3'-4"

DOUBLE STAYS F4B-4 ONLY

1'-6 1/2" ¢ CYLINDERS

3

F4B-3 & F4B-4

F4B-4 ONLY
BLACK WEATHER COVER
ALL MODELS

CANVAS HOUSING - NAVY

6" DIA. × 2 1/2" WIDE SOLID WHEEL
180° SWIVEL ARC
(P-12E HAD MODIFIED METAL HOUSING)

9'-0" PROP. DIA. ALL MODELS

6 1/2 6 1/2
3
2'-5 1/2
1'-5
2'-6

NAMEPLATE

55 GAL. DROP TANK ALL MODELS

5'-4

15 1/2°

LEFT SIDE VIEW (F4B-4 SHOWN) SAME FUSELAGE ON ALL MODELS WITH MINOR EXTERIOR CHANGES. P-12E & F4B-3 WERE IDENTICAL EXCEPT FOR CABANE WIRES & DOUBLE ROW OF RIVETS. F4B-4 DIFFERS BY HEADREST, FIN, EXHAUST, AND LEFT SIDE ENGINE COWL PANEL.

3'-2 9/32"

4'-0"

6'-4 9/16"

GROUND LINE AT ROLLING RADIUS

FIXED UNDERCARRIAGE FAIRING

FABRIC (WING) REMOVABLE PANEL

CARRIER HOOK

TAIL WHEEL CABLE

COWL WAS MADE IN 6 EQUAL SECTIONS

EXHAUST OUTLET ALL MODELS

TYPICAL BOTTOM VIEW

FUSELAGE COLORATION

	ARMY	NAVY
FUSELAGE	BLUE	LIGHT GREY
*TAIL	ORANGE-YELLOW	LIGHT GREY
STENCILING	BLACK	BLACK
ENGINE COWLS	BLUE	LIGHT GREY

SQUADRON COLORS WERE ADDED

*ARMY RUDDER HAD STRIPES AS SHOWN

RIGHT SIDE VIEW F4B-4

RIGHT SIDE
LEFT SIDE
(ARR. HEAT INLET ¢
F4B-3 COWLING PANELS

SCREENED INLET
INERTIA STARTER
STARTER CRANK DOOR

P-12D COWLING PANELS

RIGHT SIDE
LEFT SIDE
¢ WHEEL & AXLE
HINGED FUEL FILL PANEL
HINGED OIL FILL PANEL

FUEL LEVEL GAGE - ALL MODELS
SCREENED INLET - ARMY
PUSH ROD FAIRING

LEFT SIDE
P-12E

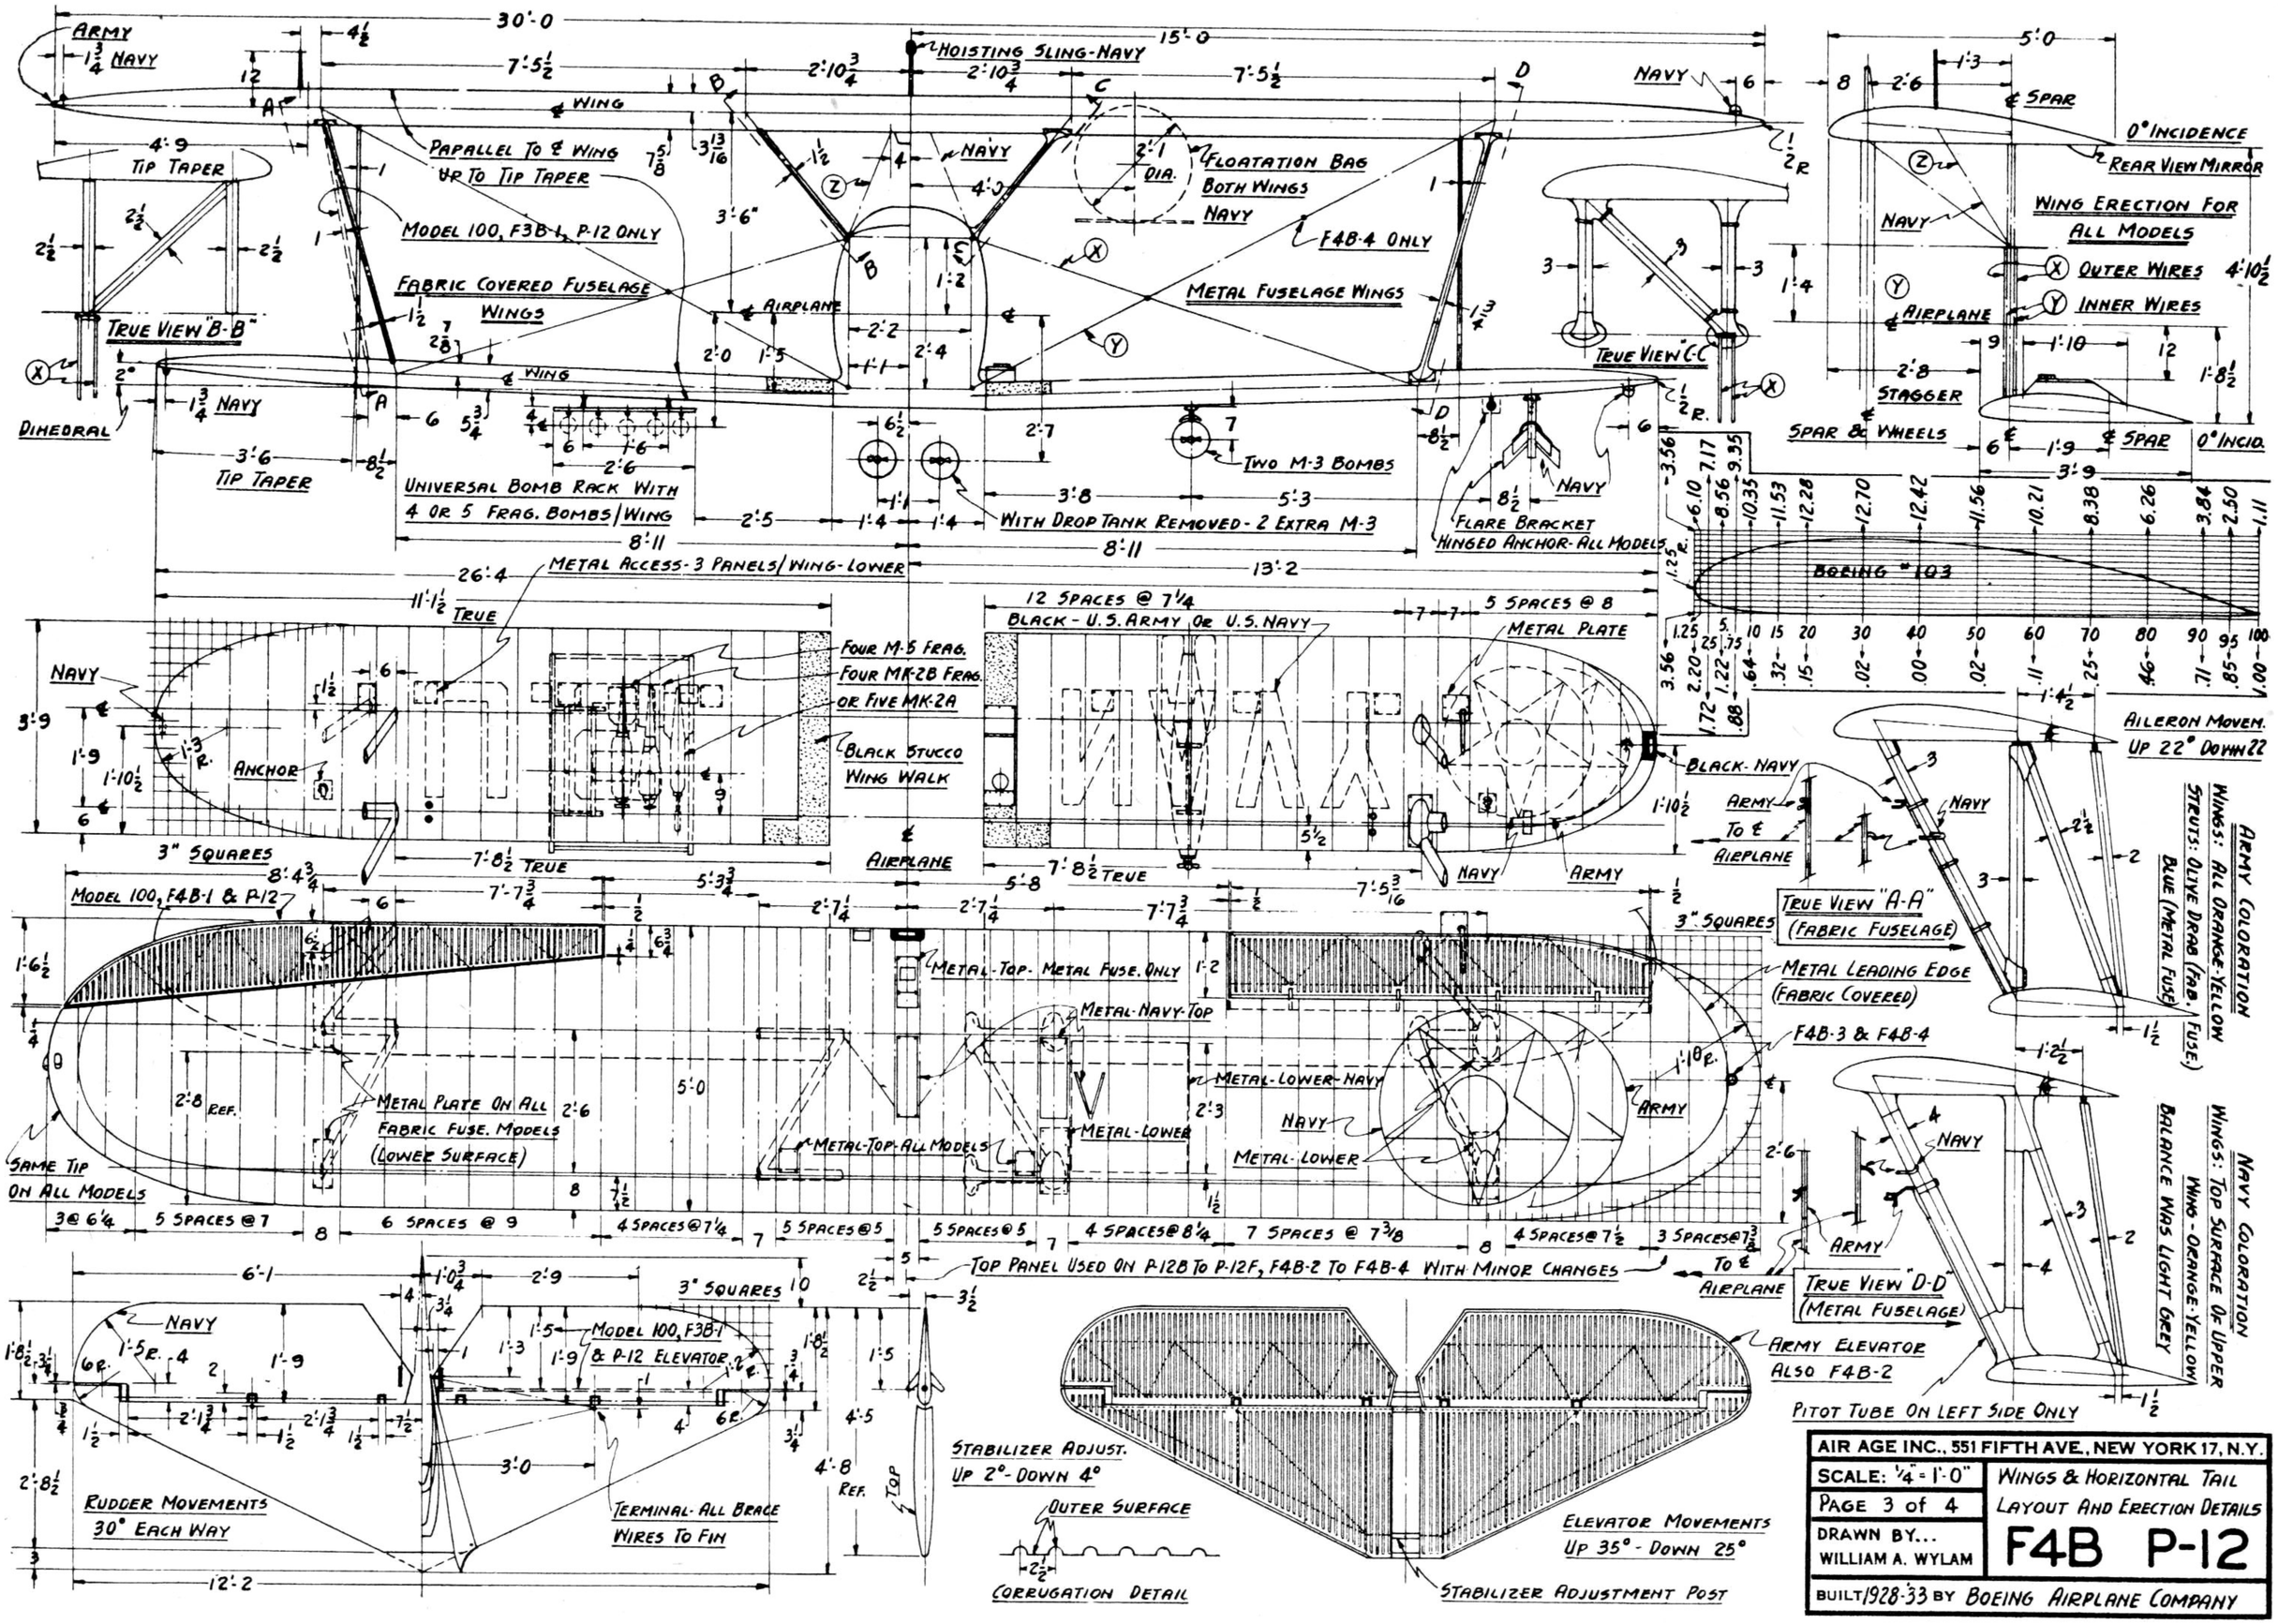
ALL MODELS EXCEPT F4B-4 (ARR. HEAT MANIFOLD)

FAIRING - ARMY ONLY

GROUND LINE AT ROLLING RADIUS

30" DIA. × 5" WIDE WHEEL - ALL MODELS


15 1/2°





AIR AGE INC., 551 FIFTH AVE., NEW YORK 17, N.Y.	
SCALE: ¼" = 1'-0"	WINGS & HORIZONTAL TAIL LAYOUT AND ERECTION DETAILS
PAGE 3 of 4	
DRAWN BY... WILLIAM A. WYLAM	F4B P-12
BUILT 1928-33 BY BOEING AIRPLANE COMPANY	


NOTICE: ERROR ON PAGES 1 AND 2 ARMY RUDDER COLORATION SHOULD BE RED & WHITE HORIZONTAL STRIPES WITH BLUE VERTICAL STRIPE.


MODEL	ENGINE
F4B-3 P-12D	500 H.P. P. & W. WASP
F4B-4 P-12E	550 H.P. P. & W. WASP

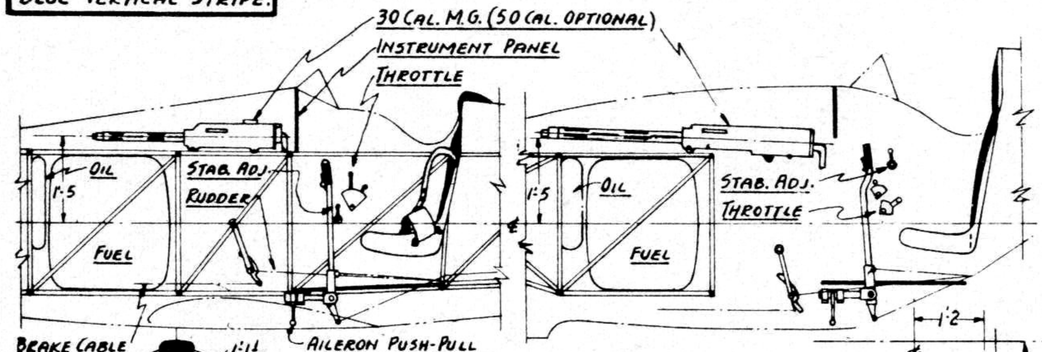


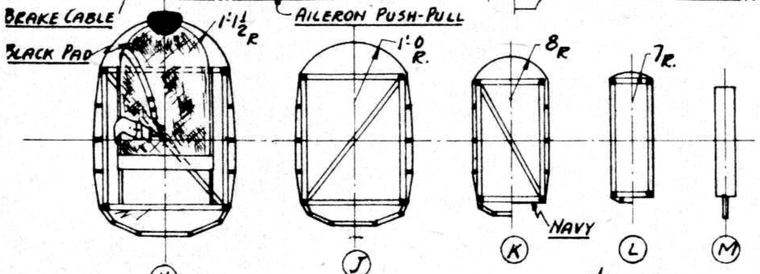


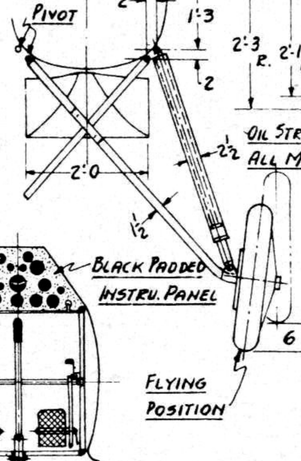

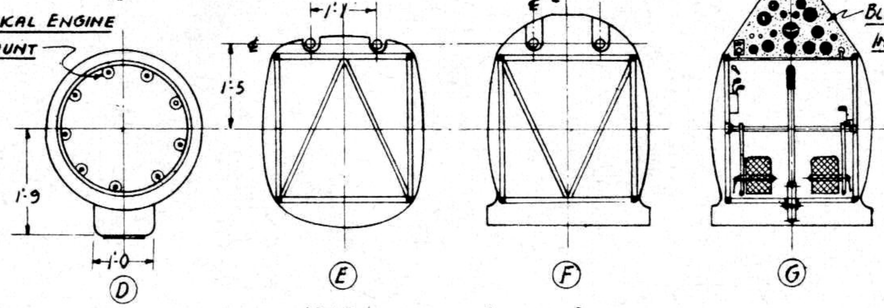

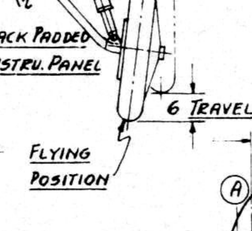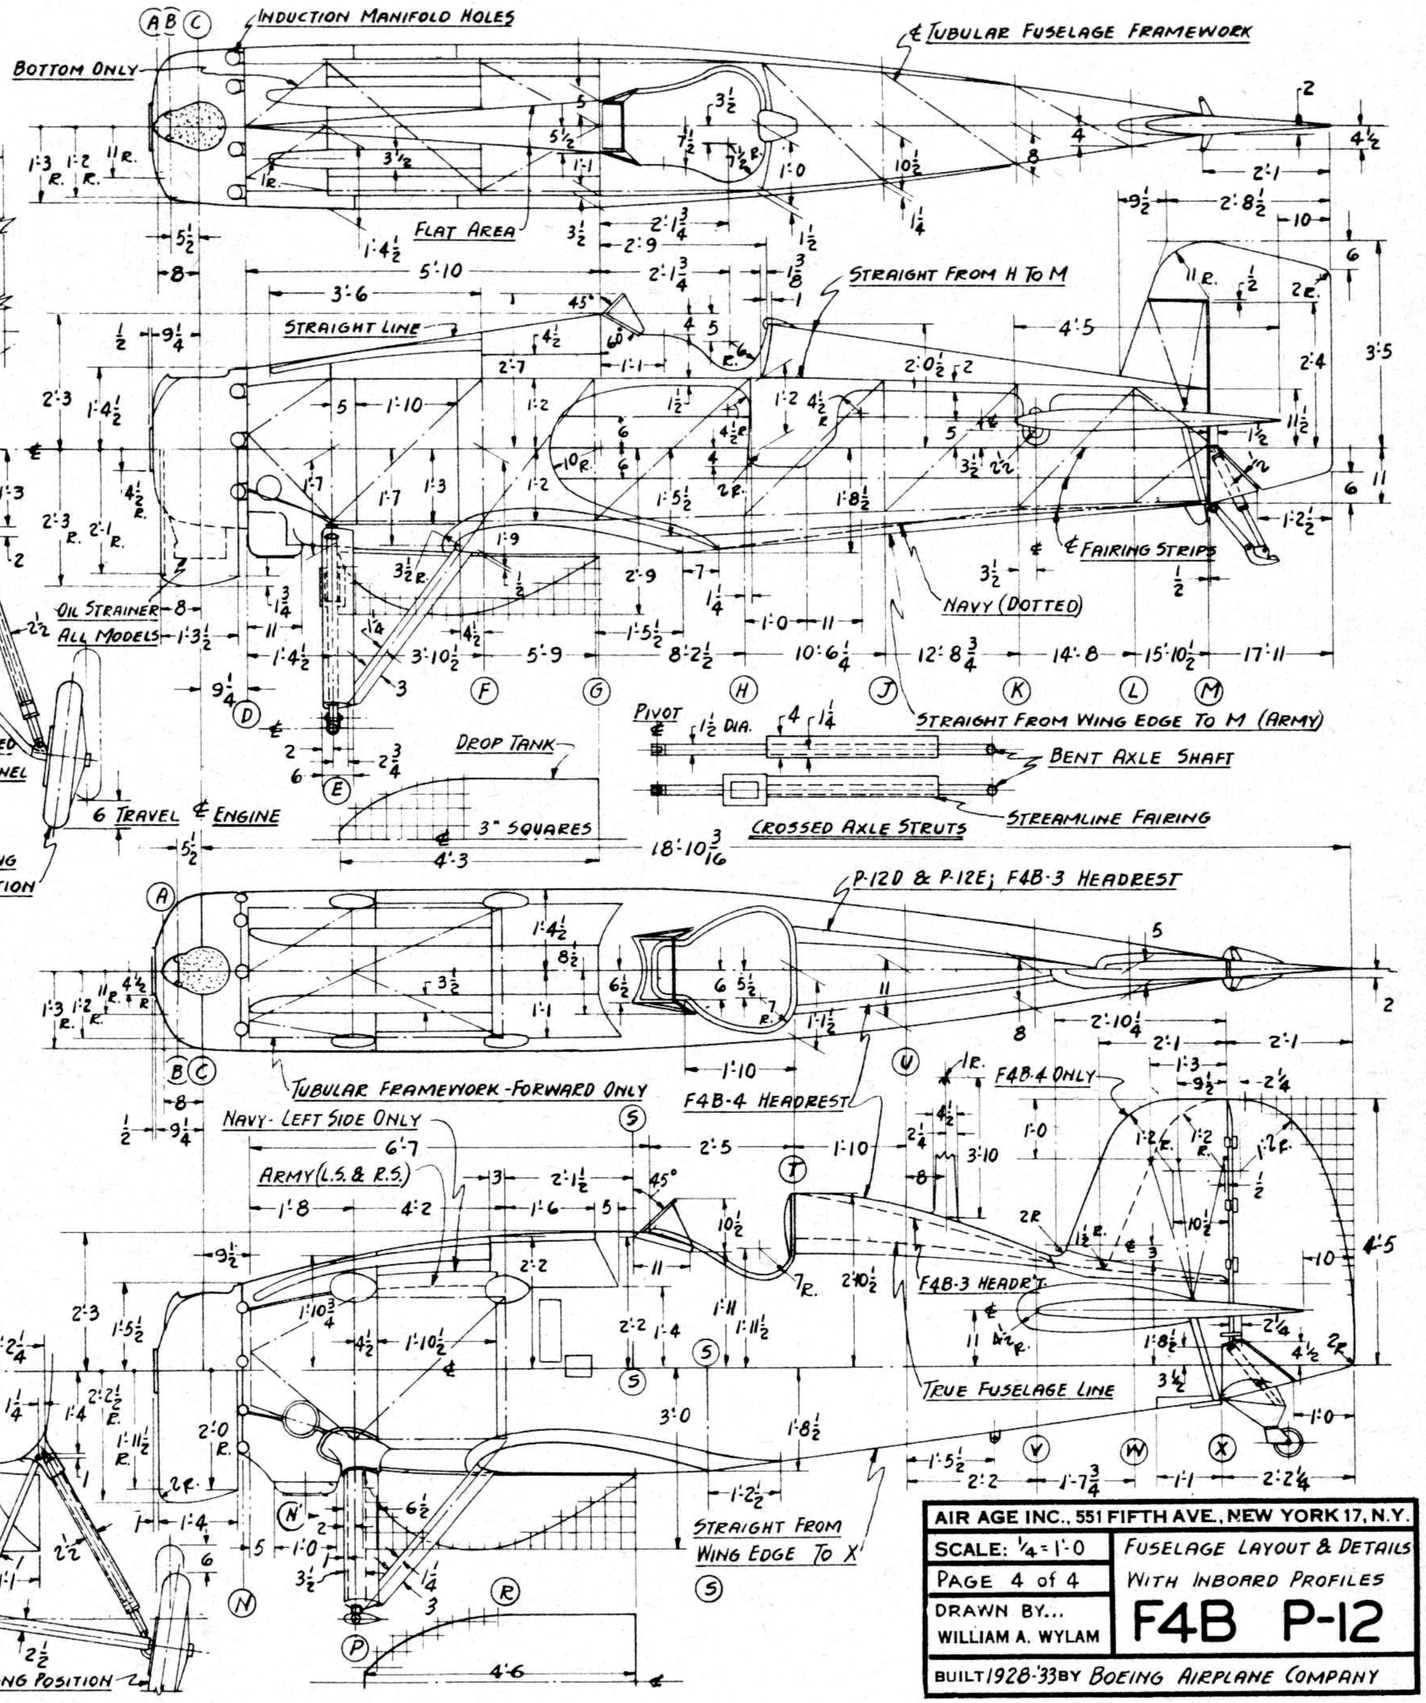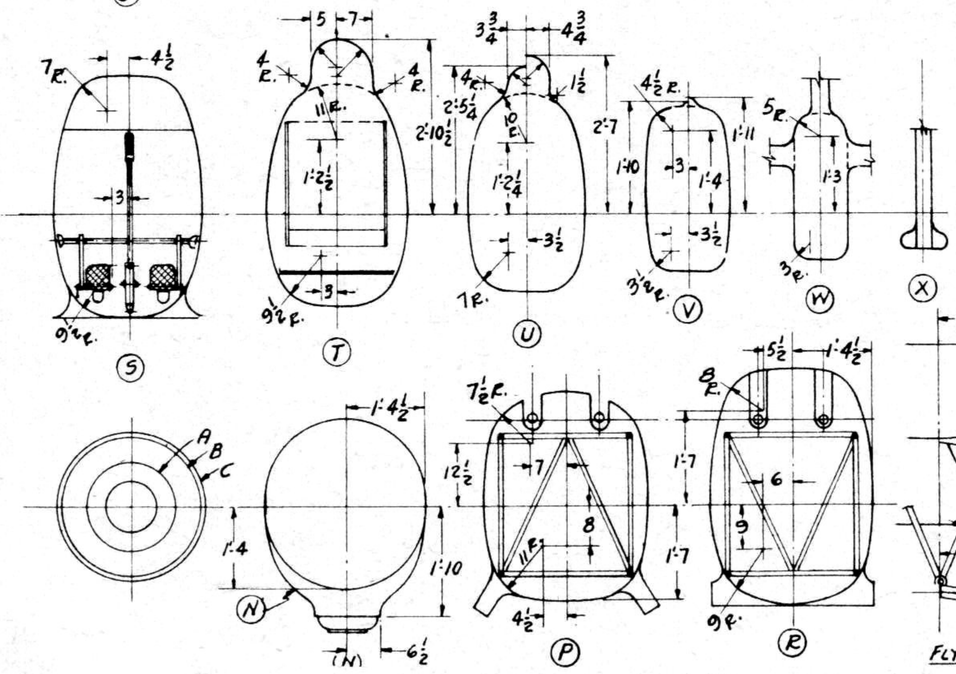





AIR AGE INC., 551 FIFTH AVE., NEW YORK 17, N.Y.	
SCALE: 1/4 = 1'-0	FUSELAGE LAYOUT & DETAILS WITH INBOARD PROFILES
PAGE 4 of 4	F4B P-12
DRAWN BY... WILLIAM A. WYLAM	
BUILT 1928-33 BY BOEING AIRPLANE COMPANY	

AIR AGE INC., 551 FIFTH AVE, NEW YORK 17, N.Y.	GENERAL ARRANGEMENT
SCALE: 1/4"-1'-0"	GREAT LAKES SPORT TRAINER
PAGE 1 of 2	2T-1A | 2T-1E
DRAWN BY... WILLIAM A. WYLAM	BUILT 1929-33 BY GREAT LAKES AVIATION CORP.

MODEL 2T-1A WITH UPRIGHT A.C.E. (IRRUS III 4 CYLINDER IN-LINE, AIR COOLED 95 H.P. - SINGLE OR TWO PLACE. SAME CONSTRUCTION ON ALL MODELS WITH MINOR CHANGES ON ENGINE COWLINGS, PROPELLER, WHEELS & FAIRINGS.

BROWN LEATHER
BUCKET SEAT
SAFETY BELT
STAB. ADJ.
THROTTLE
BRAKE
RUDDER
WORM & GEAR HOUSING
CONNECTING TUBE "A"
GRAVITY FEED
FUEL LINES ON
TRAILING EDGE
OF FRONT L.H.&
REAR R.H. (ABANE
STRUTS.

1. PRIMER
2. TACHOMETER
3. OIL TEMP.
4. CLOCK
5. BANK & TURN
6. CYL. HEAD TEMP.
7. IGNITION
8. COMPASS
9. OIL PRESS
10. AIR SPEED

STABILIZER ADJUSTER
BELL CRANK

STAB. ADJ. CRANK
ELEVATOR TUBE
RUDDER CABLES
DURALUMIN ROD
DOUBLE BRACE WIRES
-AUX. SPAR
-METAL FAIRING
SPRUCE FAIRING STRIPS
STAB. ADJ. TUBE
UNIVERSAL JOINT
AILERON TORQUE TUBE
THROTTLE CONTROL
FUEL VENT
DASHBOARD
EXHAUST
-FIREWALL
COOLING AIR OUTLET
-FRONT RUDDER POST
(CONNECTING TUBE "A"
OPTIONAL: WOODEN
OR STEEL ADJ. PEDR
(WOODEN SHOWN)
STAB. ADJ. CRANK
STRAP & RACK
ELEVATOR PUSH-PULL TUBE
WORM & GEAR HOUSING (AILERONS)

PLAN VIEW OF COCKPIT & CONTROLS

ELEVATOR TUBE
RUDDER CABLES
DURALUMIN ROD
DOUBLE BRACE WIRES
-AUX. SPAR
-METAL FAIRING
SPRUCE FAIRING STRIPS
METAL FAIRING PANEL
FABRIC (OVERED DECK
METAL HEADREST
DURALUMIN FIGS & SPARS
WORM & GEAR HOUSING
RUDDER PEDAL AXLE
-FRONT RUDDER POST
POLISHED FOOT PLATE
EXHAUST STACKS
FUEL FILL
-FUEL TANK-26 GALS
3:9
FUEL VENT
FUEL LINE (ON TRAILING STRUT R.H.)
OPTIONAL WINDSHIELD
METAL DECK
FIXED TOP PANEL
REMOVABLE PANEL
DOUBLE (ABANE WIRES
(CONNECTING TUBE "A"
-RUDDER PEDAL AXLE
-FRONT RUDDER POST
POLISHED FOOT PLATE
EXHAUST STACKS
FUEL FILL
-FUEL TANK-26 GALS
FUEL VENT
FIREWALL
EXHAUST

FUEL FILL
FUEL GAGE
EXHAUST
FUEL VENT
FUEL LINE
FUSELAGE
OIL FILL
STEP
FLYING POSITION
STANDARD TIRE
24" O.D. × 5½" WIDE
5:10
3
4:8½
FRONT
LEFT SIDE
FUSELAGE
2½
FIREWALL
PLAN
OPTIONAL ENGINE
MENASCO PIRATE B-4
INVERTED 4 CYL. IN LINE
AIRCOOLED 90 H.P.
METAL OR WOOD PROPELLER
20:3 15/16 —

BOTTOM & PLAN VIEWS OF ENGINE COWLINGS WERE THE SAME, EXCEPT FOR EXHAUST, ON BOTH UPRIGHT & INVERTED CIRRUS ENGINES.

STEP HERE
NO STEP
BLACK STUCCO WALKWAY
±3° STABILIZER ADJUSTMENT RANGE
GREAT LAKES' TRADEMARK WAS GOLD WITH BLACK OR SILVER TRIM

20:3 15/16 LENGTH - METAL PROPELLER - ALL MODELS
20:3 13/16 LENGTH - WOOD PROPELLER - ALL MODELS

MODEL 2T-1E WITH INVERTED A.C.E. CIRRUS "HI-DRIVE" 4 CYLINDER IN-LINE, AIR COOLED, 95 H.P. - SINGLE OR TWO PLACE WITH OR WITHOUT WING FAIRINGS & WHEEL PANTS.

STAB. ADJ. ACCESS


NC 374Y
GREAT LAKES AVIATION CORP.

RIGHT SIDE
3:9⅛
TRIM COLOR
3
4:7½
EXHAUST
OPTIONAL: 22 O.D. × 8½ WIDE "AIRWHEEL" TIRES
FLYING POSITION
3
6:2 TRACK
GROUND LINE AT ROLLING RADIUS
14½°
BAGGAGE DOOR
CABANE POSTS
FUEL FILL
CABANE WIRES
GROMMETS
LEAFSPRING SKID
MANGANESE SHOE

VIEW SHOWING DETAILS OF SINGLE PLACE ARRANGEMENT WITH OPTIONAL FUEL TANK (30 GALS.) AND BAGGAGE COMPARTMENT


WHEEL AXLE
METAL PLATES
L/G SUPERSTRUCTURE
WING NUT PANEL LOCKS
FIXED PANEL
FIREWALL
FABRIC
FUSELAGE
FABRIC
BUTTON HEAD RIVETS
REMOVABLE PANELS
HAND HOLD
RUDDER CONTROL CABLE

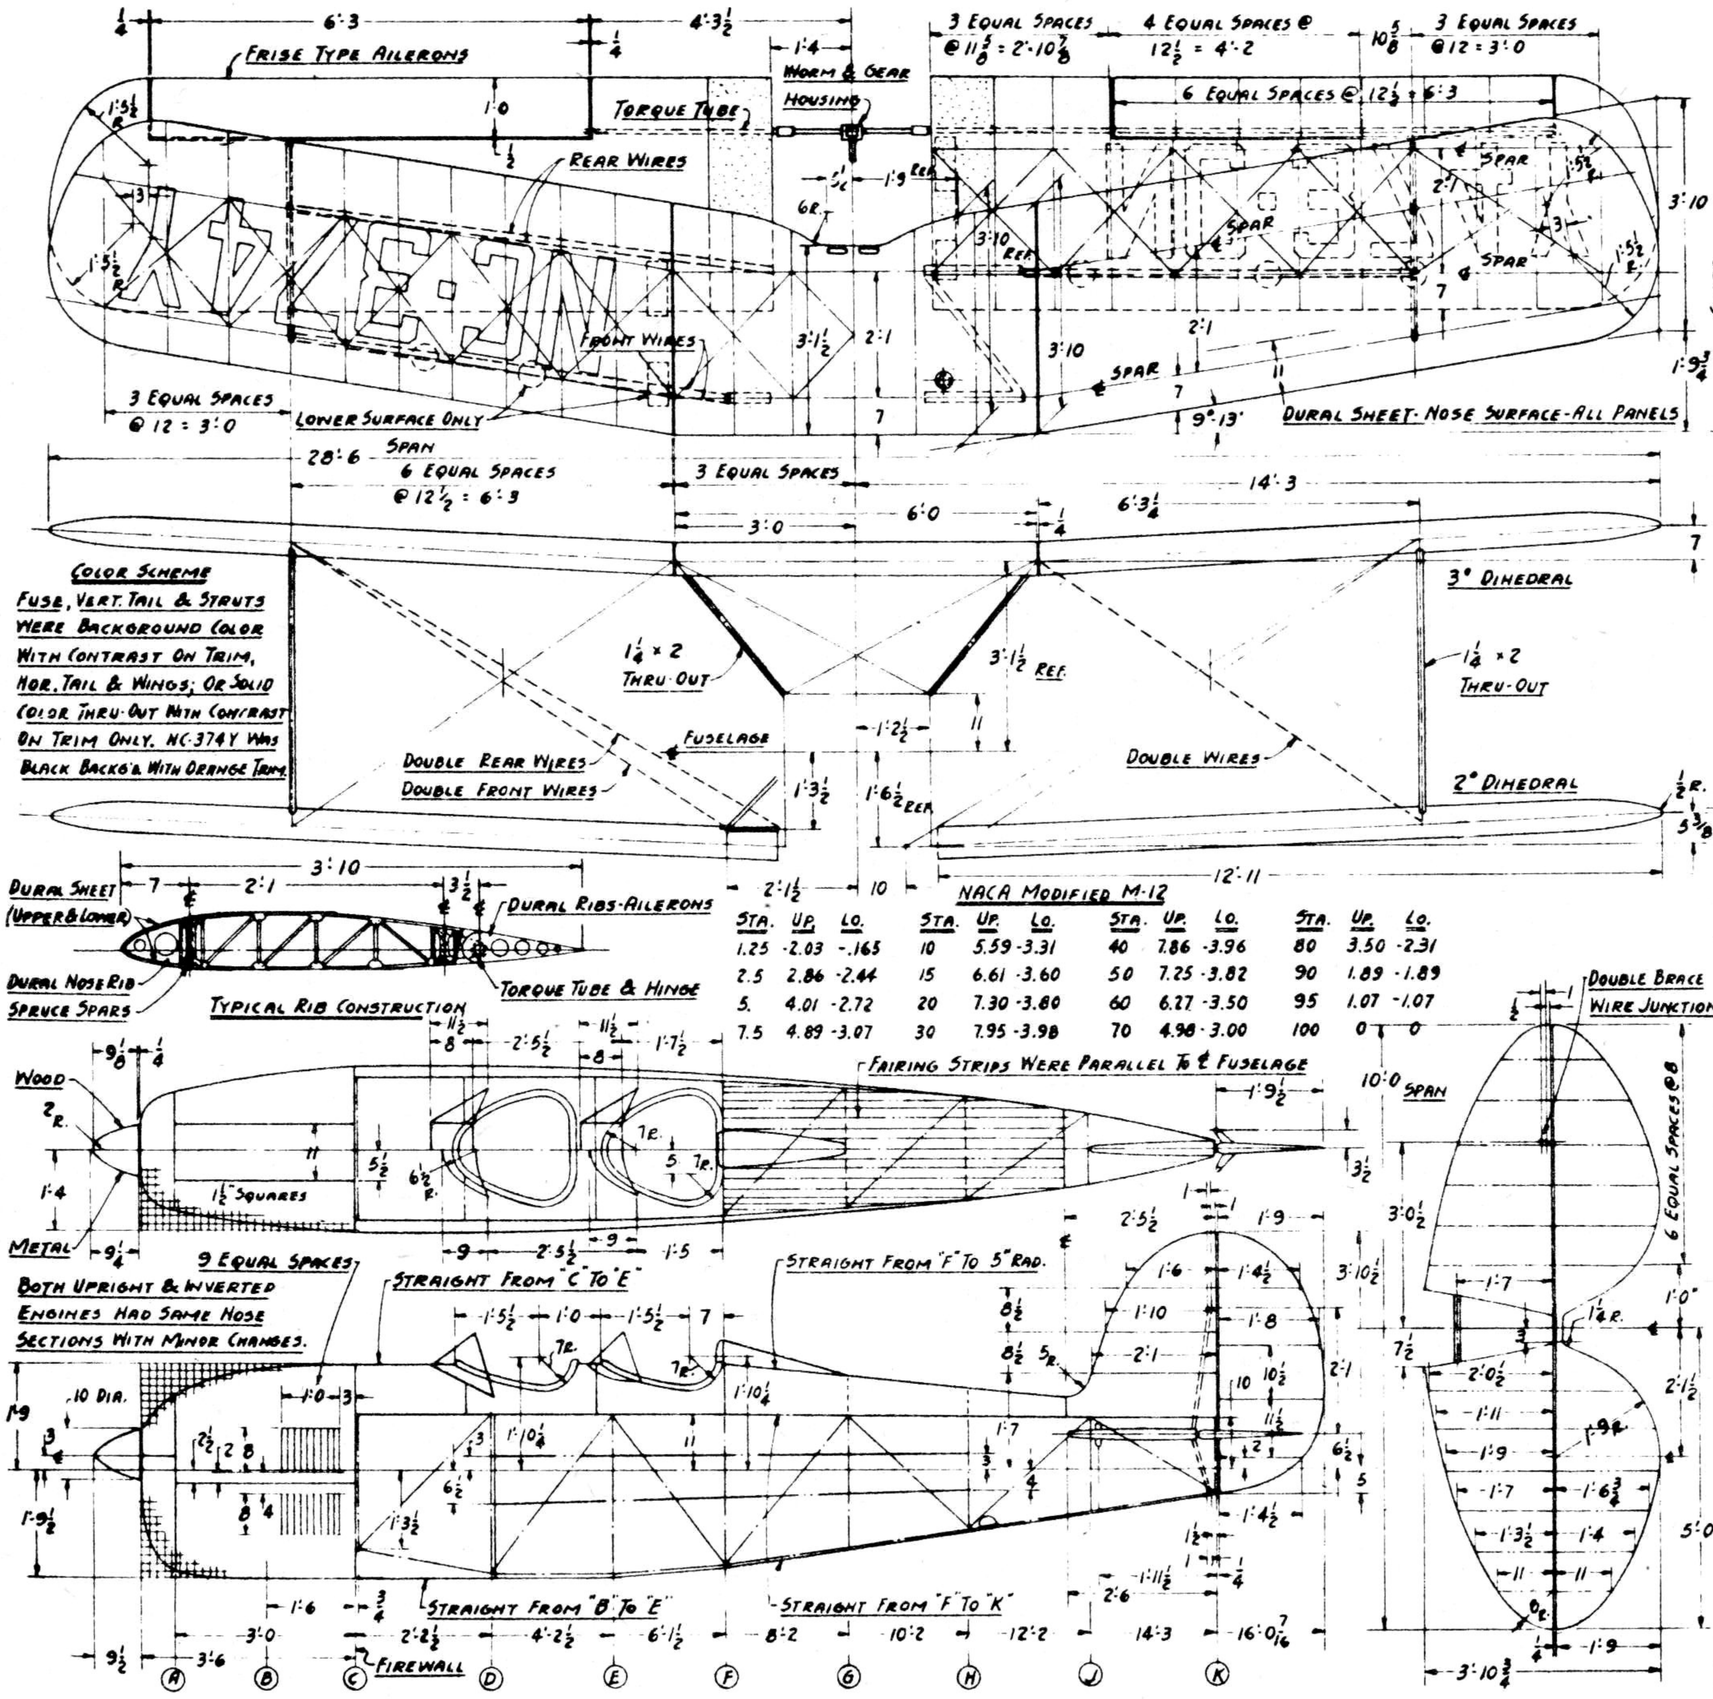7:0
HAMILTON STANDARD STEEL ADJUSTABLE PROPELLER
6:6
MARTEEL WOODEN PROPELLER WITH OPTIONAL SPINNER



COLOR SCHEME

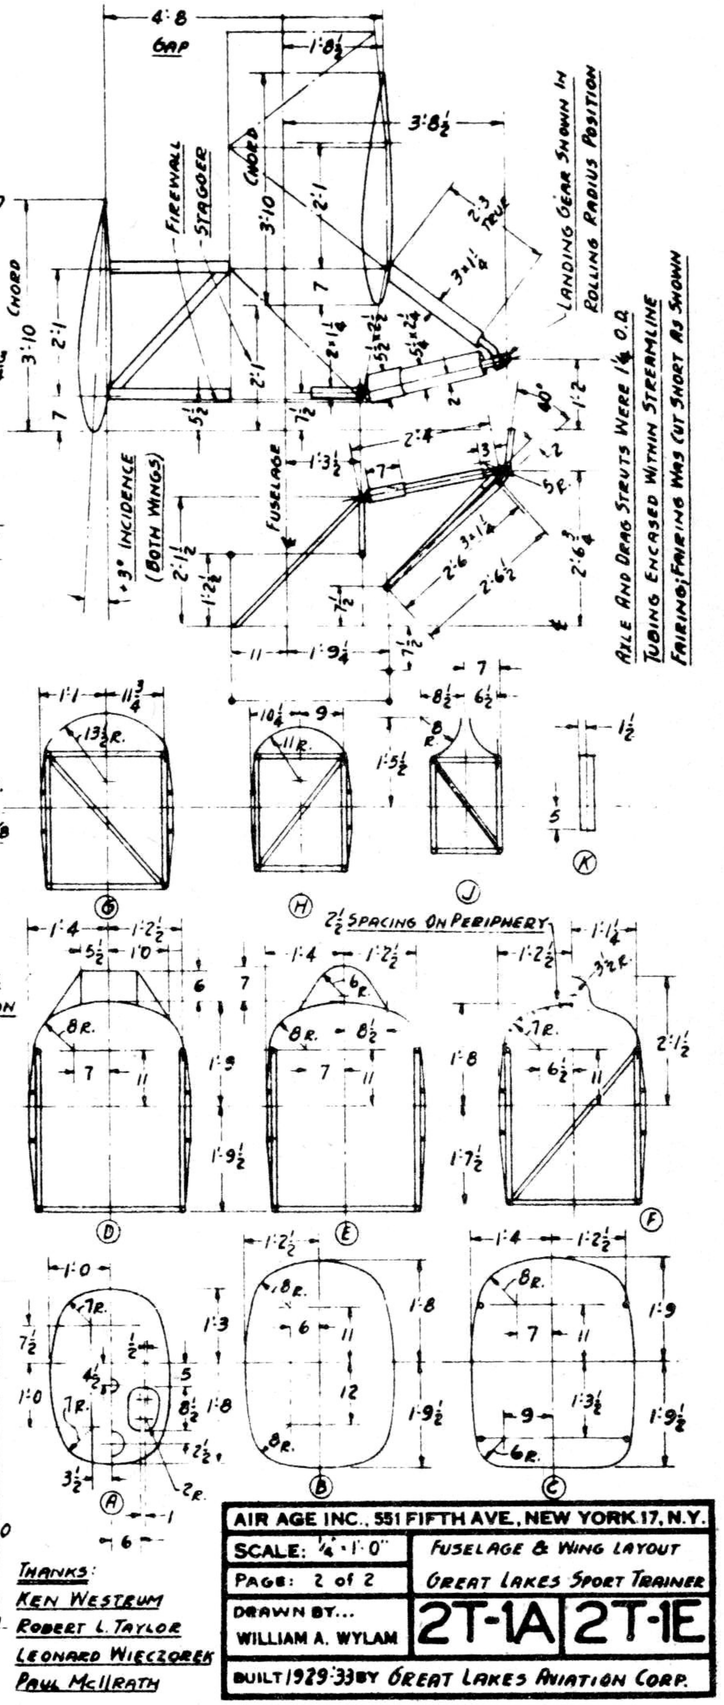FUSE., VERT. TAIL & STRUTS WERE BACKGROUND COLOR WITH CONTRAST ON TRIM, HOR. TAIL & WINGS; OR SOLID COLOR THRU-OUT WITH CONTRAST ON TRIM ONLY. NC-374Y WAS BLACK BACKG'D. WITH ORANGE TRIM.



STA.	UP	LO.	STA.	UP.	LO.	STA.	UP.	LO.	STA.	UP.	LO.
1.25	-2.03	-.165	10	5.59	-3.31	40	7.86	-3.96	80	3.50	-2.31
2.5	2.86	-2.44	15	6.61	-3.60	50	7.25	-3.82	90	1.89	-1.89
5.	4.01	-2.72	20	7.30	-3.80	60	6.27	-3.50	95	1.07	-1.07
7.5	4.89	-3.07	30	7.95	-3.98	70	4.98	-3.00	100	0	0

Thanks:
Ken Westrum
Robert L. Taylor
Leonard Wieczorek
Paul McIlrath


AIR AGE INC., 551 FIFTH AVE., NEW YORK 17, N.Y.	
SCALE: ¼" = 1'0"	FUSELAGE & WING LAYOUT
PAGE: 2 of 2	GREAT LAKES SPORT TRAINER
DRAWN BY... WILLIAM A. WYLAM	2T-1A | 2T-1E
BUILT 1929-33 BY GREAT LAKES AVIATION CORP.	


WESTLAND AIRCRAFT LIMITED · YEOVIL, SOMERSET, G.B.

LYSANDER

drawn by... W.A. Wylam

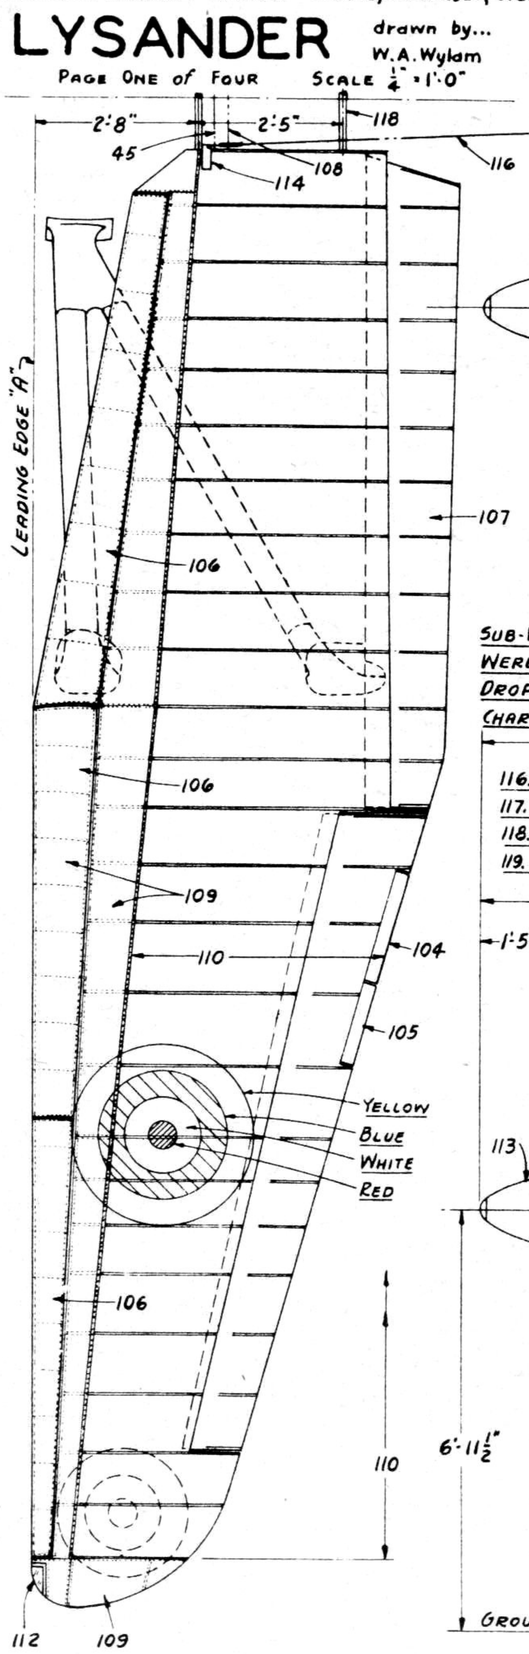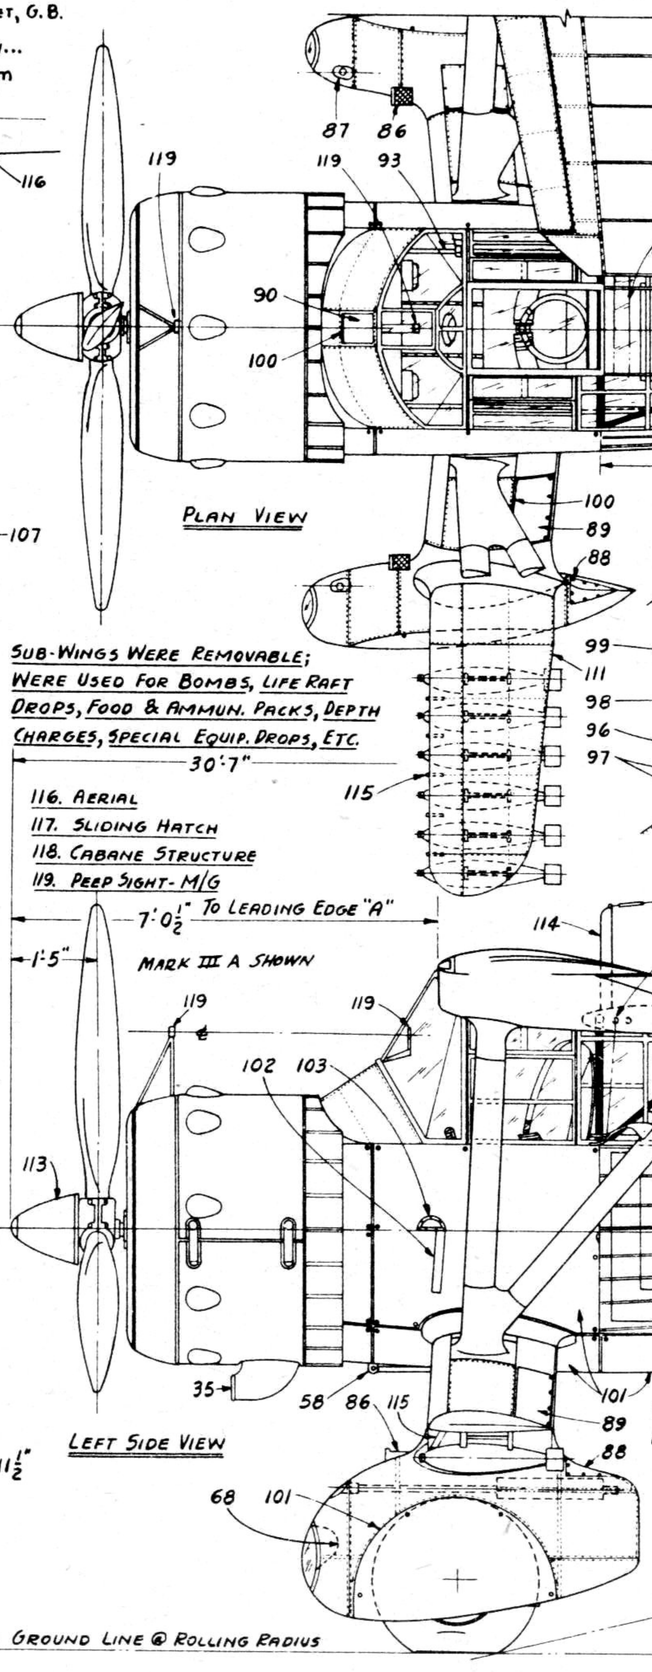PAGE ONE of FOUR SCALE $\frac{1}{4}$" = 1'-0"






PLAN VIEW

SUB-WINGS WERE REMOVABLE; WERE USED FOR BOMBS, LIFE RAFT DROPS, FOOD & AMMUN. PACKS, DEPTH CHARGES, SPECIAL EQUIP. DROPS, ETC.

116. AERIAL
117. SLIDING HATCH
118. CABANE STRUCTURE
119. PEEP SIGHT - M/G

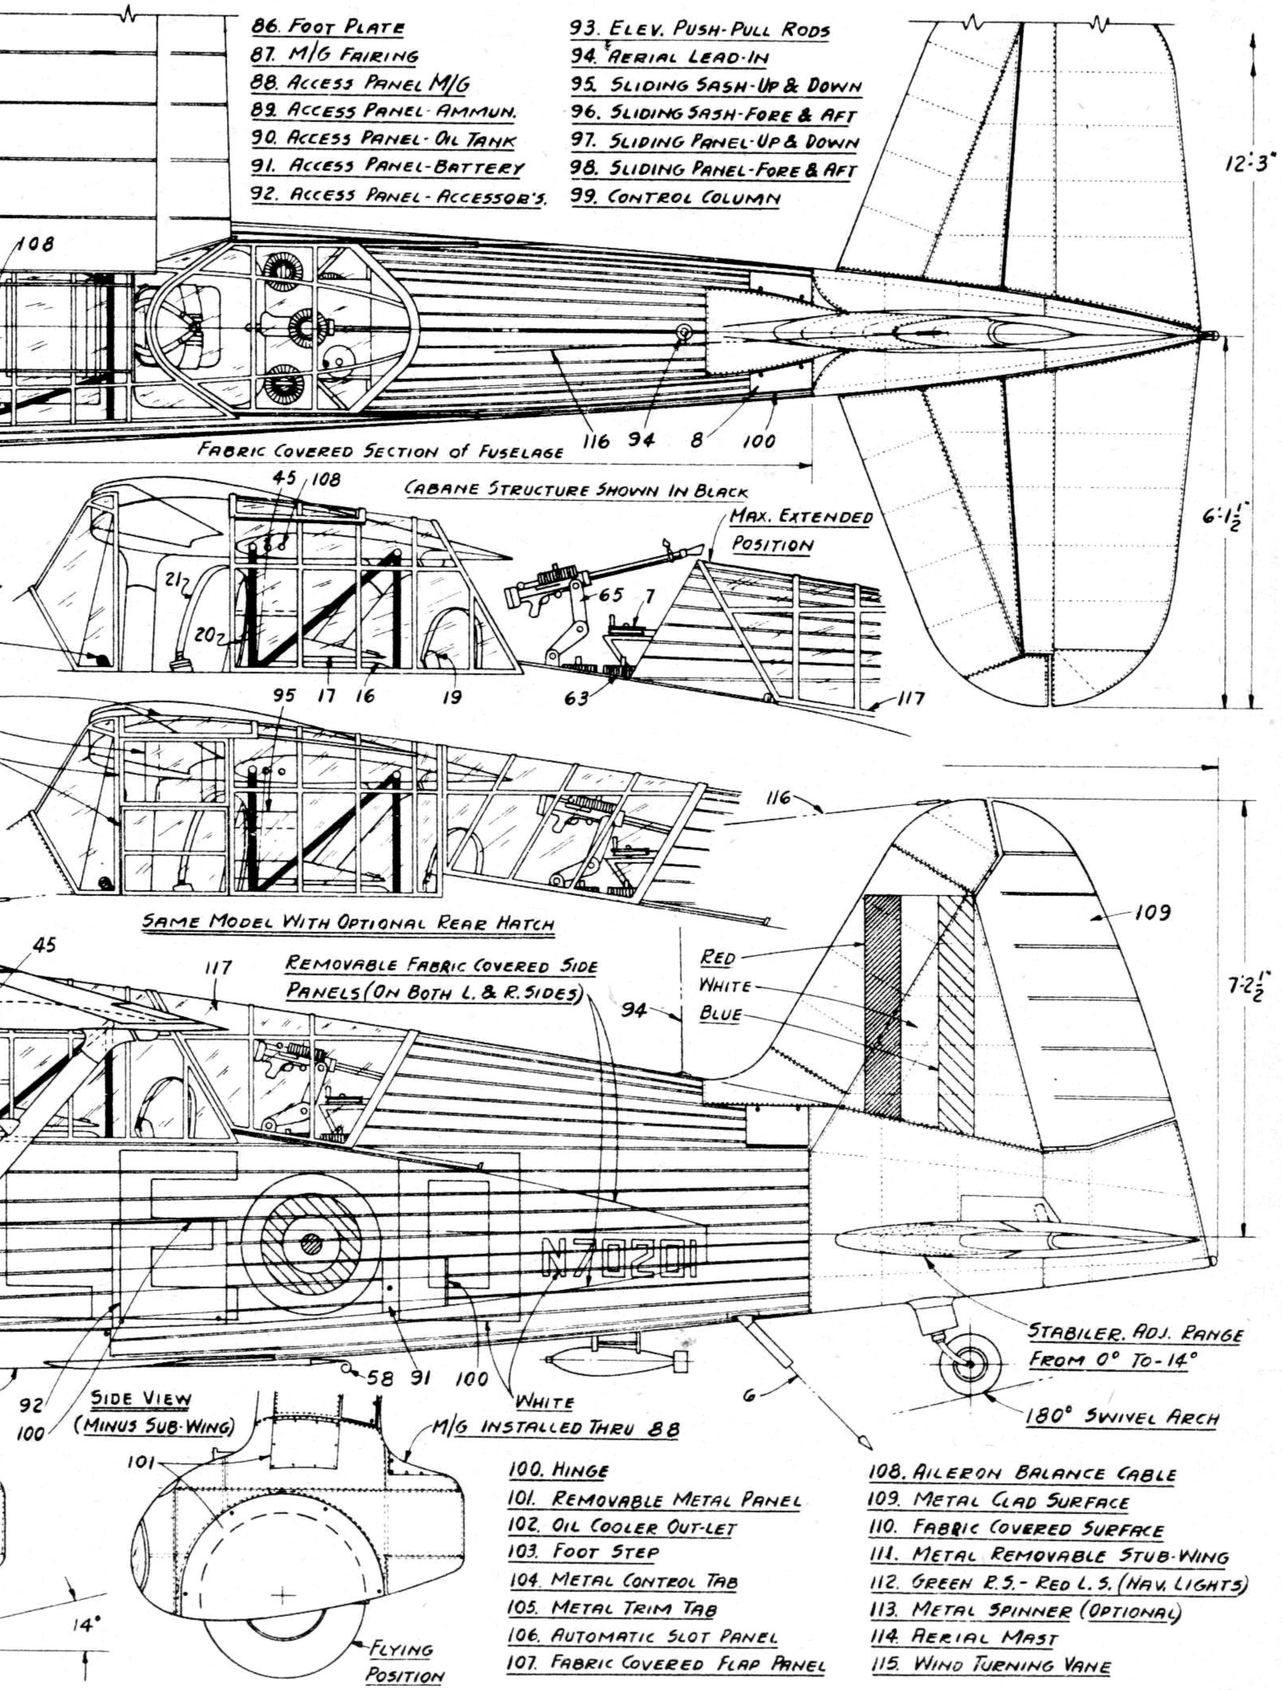LEFT SIDE VIEW



FABRIC COVERED SECTION of FUSELAGE

CABANE STRUCTURE SHOWN IN BLACK

MAX. EXTENDED POSITION

SAME MODEL WITH OPTIONAL REAR HATCH

REMOVABLE FABRIC COVERED SIDE PANELS (ON BOTH L. & R. SIDES)

SIDE VIEW (MINUS SUB-WING)

M/G INSTALLED THRU 88

FLYING POSITION

86. FOOT PLATE
87. M/G FAIRING
88. ACCESS PANEL M/G
89. ACCESS PANEL - AMMUN.
90. ACCESS PANEL - OIL TANK
91. ACCESS PANEL - BATTERY
92. ACCESS PANEL - ACCESSOR'S.
93. ELEV. PUSH-PULL RODS
94. AERIAL LEAD-IN
95. SLIDING SASH - UP & DOWN
96. SLIDING SASH - FORE & AFT
97. SLIDING PANEL - UP & DOWN
98. SLIDING PANEL - FORE & AFT
99. CONTROL COLUMN

100. HINGE
101. REMOVABLE METAL PANEL
102. OIL COOLER OUT-LET
103. FOOT STEP
104. METAL CONTROL TAB
105. METAL TRIM TAB
106. AUTOMATIC SLOT PANEL
107. FABRIC COVERED FLAP PANEL
108. AILERON BALANCE CABLE
109. METAL CLAD SURFACE
110. FABRIC COVERED SURFACE
111. METAL REMOVABLE STUB-WING
112. GREEN P.S. - RED L.S. (NAV. LIGHTS)
113. METAL SPINNER (OPTIONAL)
114. AERIAL MAST
115. WIND TURNING VANE

ALL METAL FIXED FIN

FABRIC COVERED RUDDER

1. RUDDER HORN
2. ELEV. HORN
3. STAB. ADJ. SCREW
4. ENDLESS CHAIN
5. PARACHUTE FLARES
6. TRAILING AERIAL
7. AERIAL WINCH
8. START'G. CRANK STOR'E.
9. STAB. HINGE POST
10. TORQUE STRUT
11. BATTERY
12. CAMERA
13. RADIO
14. TAIL LIGHT
15. METAL SHELF
16. FUEL TANK
17. CHART TABLE
18. PULLEY
19. SWIVEL ADJ. SEAT
20. ADJ. HT. SEAT
21. SHOULDER STRAP
22. STABIL. ADJUST.
23. ENGINE CONTROL
24. INSTRUM'T. PANEL
25. OIL TANK
26. OIL COOLER
27. FLOORBOARD
28. SEAT ADJ.
29. EXHAUST COLL'R RING
30. EXHAUST OUTLET
31. EXHAUST SUPPORT
32. EXHAUST STACK
33. OIL SUMP
34. ADJ. COOLING GILLS
35. CARB. AIR INTAKE
36. IGNITION & PLUGS
37. FIREWALL
38. SNAP FASTENER

EXHAUST COLLECTOR SUPPORT (VIEW A)

DE HAVILLAND CONSTANT SPEED STEEL PROPELLER

FRONT VIEW-HUB (MINUS SPINNER)

BRISTOL "MERCURY XX" (VIEW 'B')

RIGHT SIDE VIEW

RIGHT SIDE VIEW-COWLING

DOWTY SELF-CASTORING INTERNALLY SPRUNG T.W.

PUSH-PULL RODS (46) WERE HELD TO FUSELAGE CURVATURE BY CAPITIVE ROLLER BEARINGS

39. MAIN BEARING
40. TORQUE TUBE
41. ELEV. SHAFT
42. BALL SOCKET
43. UNIVERSAL
44. PIVOT ℄
45. AILERON CABLE
46. FLEXIBLE PUSH-PULL
47. BRAKE PAD
48. M/G CHARGING
49. BOMB RELEASE
50. COUNTER-M/G
51. ELEC. SWITCH
52. REAR BOMB RELEASE
53. INDICATOR LIGHTS
54. M/G & BOMB CONTROL
55. METAL HOOD
56. SLIDING LADDER & DOOR
57. JACK-KNIFE BRACE
58. MESSAGE PICK-UP HOOK
59. MESSAGE HOOK WENCH
60. SLIDING PANEL

61. LEWIS .303 CAL SWIVEL M/G
62. BROWNING .303 FIXED M/G
63. AMMUNITION DRUM
64. AMMUNITION TRAY
65. FOLDING GUN MOUNT
66. FIXED GUN MOUNT
67. EMPTY SHELL CHUTE
68. LANDING LIGHT REFLECTOR
69. REINFORCED STRUCTURE
70. TORQUE LEVER

DOWTY INTERNALLY SPRUNG (SHOCK ABSORBING) WHEELS

FLIGHT CONTROLS (SCHEMATIC)

AUX. BOMB RACK

FABRIC COVERED SECTION OF FUSELAGE

BOTTOM VIEW

INBOARD VIEW of WHEEL FAIRING

71. OIL GAGE
72. OIL PRESS.
73. OIL TEMP.
74. VOLTMETER
75. CLOCK
76. ALTIMETER
77. BANK & TURN
78. INCLINOMETER
79. TACHOMETER
80. AIR SPEED
81. ENGINE TEMP.
82. IGNITION
83. DASH LIGHT
84. PROP. SETT'G. CONTROL
85. FLAP CONTROL LEVER

ALL METAL ELEV. & STABILIZER

ALL METAL FUSELAGE TAIL SECTION

CABANE STRUCTURE SHOWN IN BLACK

SPRUCE FAIRING STRIPS MOUNTED ON WOODEN FORMERS

"F"

"E"

"D"

SECTION @ "C"

ONE PIECE, FIXED LENGTH, 2½" SQ. STEEL TUBING LANDING GEAR STRUT WITH STREAMLINE HOUSING

WESTLAND AIRCRAFT LIMITED

LYSANDER

PAGE TWO of FOUR

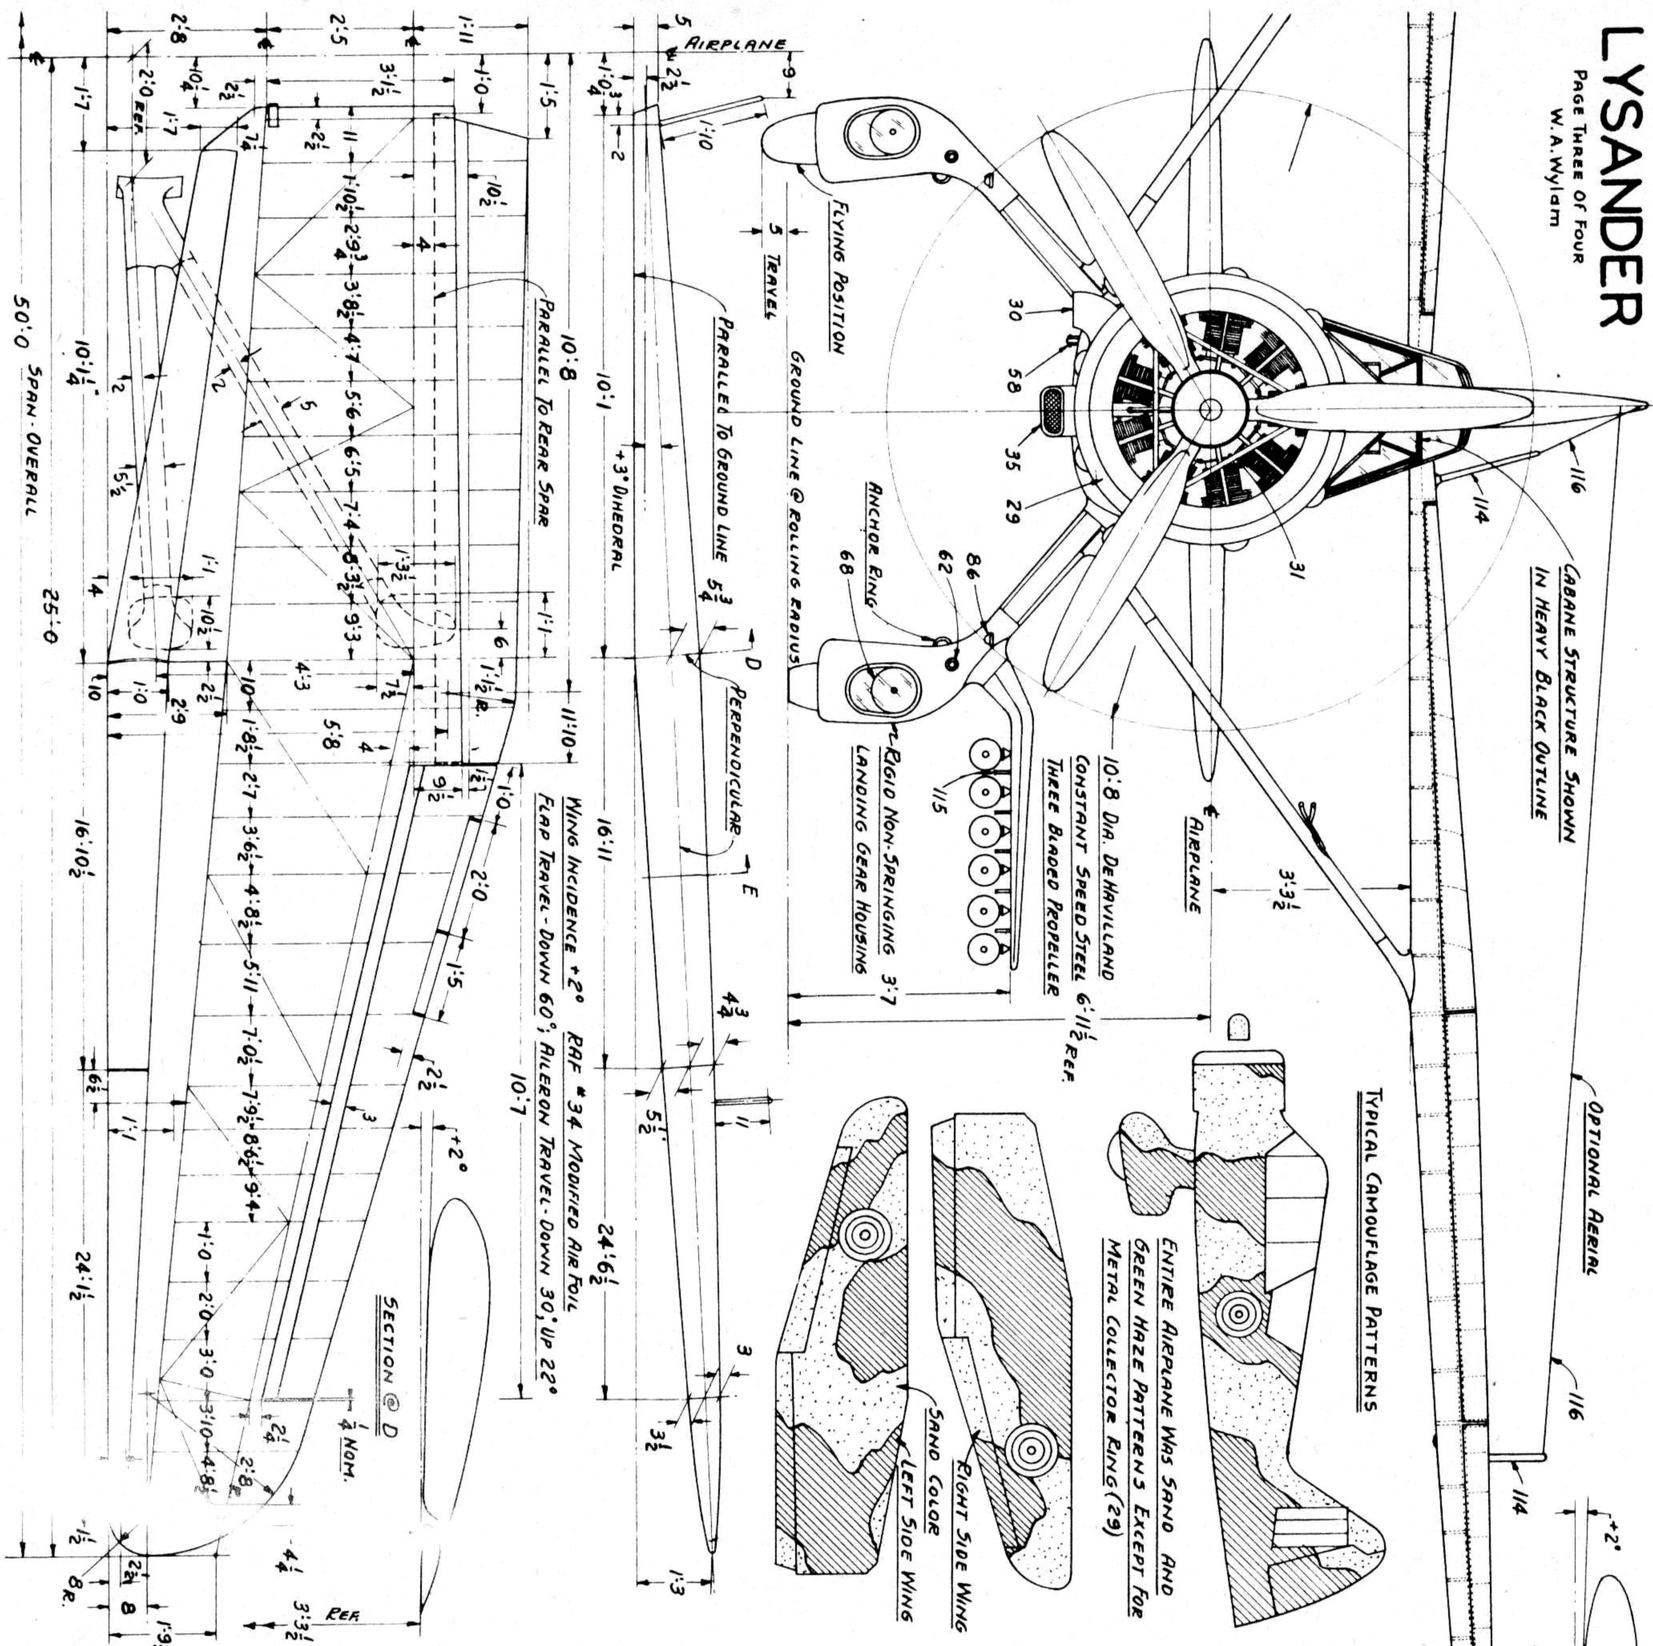
W. A. Wylam

WESTLAND AIRCRAFT LIMITED

LYSANDER

PAGE THREE OF FOUR

W.A. Wylam



NOTE:
FLAPS & SLOT WERE AUTOMATIC BY THROTTLE CONTROL;
(FLAPS CAN BE LOWERED, INDEPENDENTLY, BY 85

120. FLAP/SLOT BALANCE CABLES
121. HYDRAULIC CYLINDER
122. THREE POINT BELL CRANK
123. SLOT THRUST ROD
124. FLAP THRUST ROD
125. CLEVIS & PIN
126. TUBULAR REAR SPAR
127. BUILT-UP METAL SPAR
128. METAL FAIRING PANEL
129. SQUARE TUBE DRAG STRUT
130. FLAP HINGE BRACKET
131. TWO POINT BELL CRANK
132. ONE POINT BELL CRANK
133. AILERON THRUST ROD
134. TAB CONTROL
135. CONTROL SHAFT (SLOTS)
136. RACK & PINION
137. AILERON HINGE
138. WING STRUT LUGS
139. SUPER-STRUCTURE (WING STRUTS)
140. BEARINGS
141. GUSSET PLATES
142. METAL NOSE RIB


WESTLAND AIRCRAFT LIMITED

LYSANDER

PAGE FOUR of FOUR

W. A. Wylam


	MARK II	MARK III
SPAN	50'-0"	50'-0"
LENGTH	30'-6"	30'-7"
ENGINE	PERSEUS XII	MERCURY XX
PROPELLER DIA.	11'-0"	10'-8"
TAIL INCIDENCE	+4° TO -10°	0° TO -14°

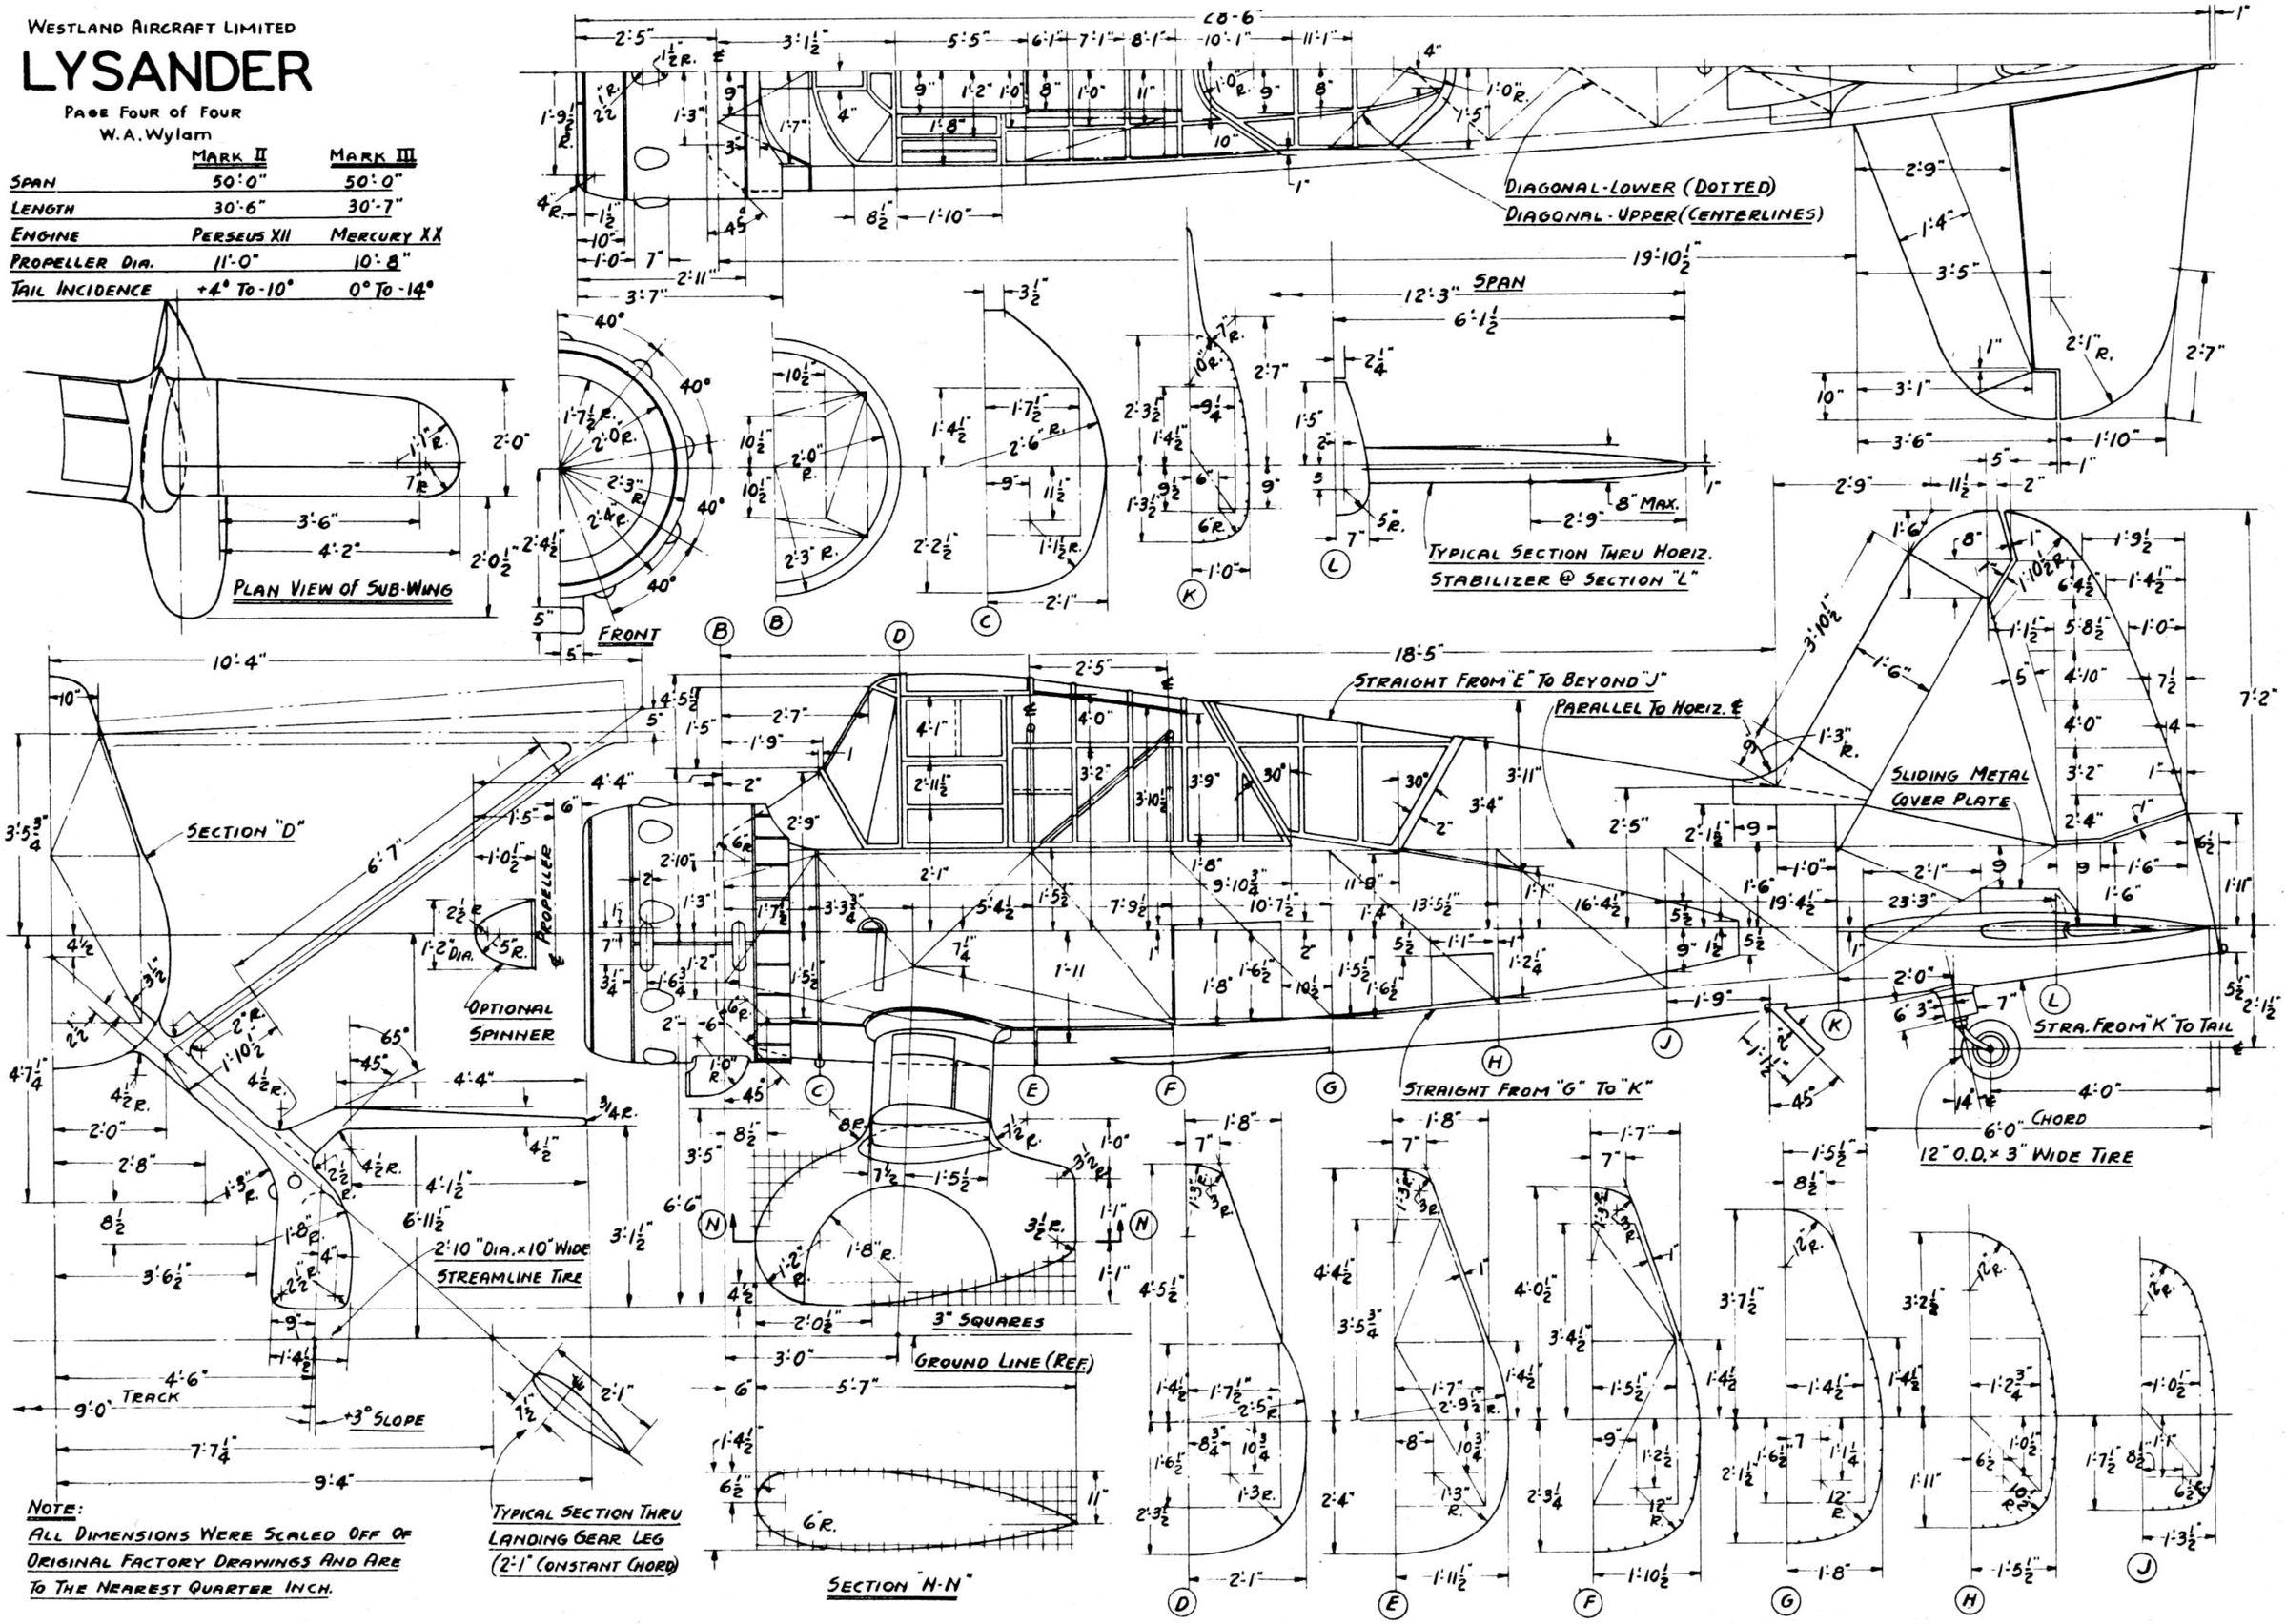


NOTE:
ALL DIMENSIONS WERE SCALED OFF OF ORIGINAL FACTORY DRAWINGS AND ARE TO THE NEAREST QUARTER INCH.

VICKERS 1915 .30 CAL. AIRCRAFT FIXED MACHINE GUN

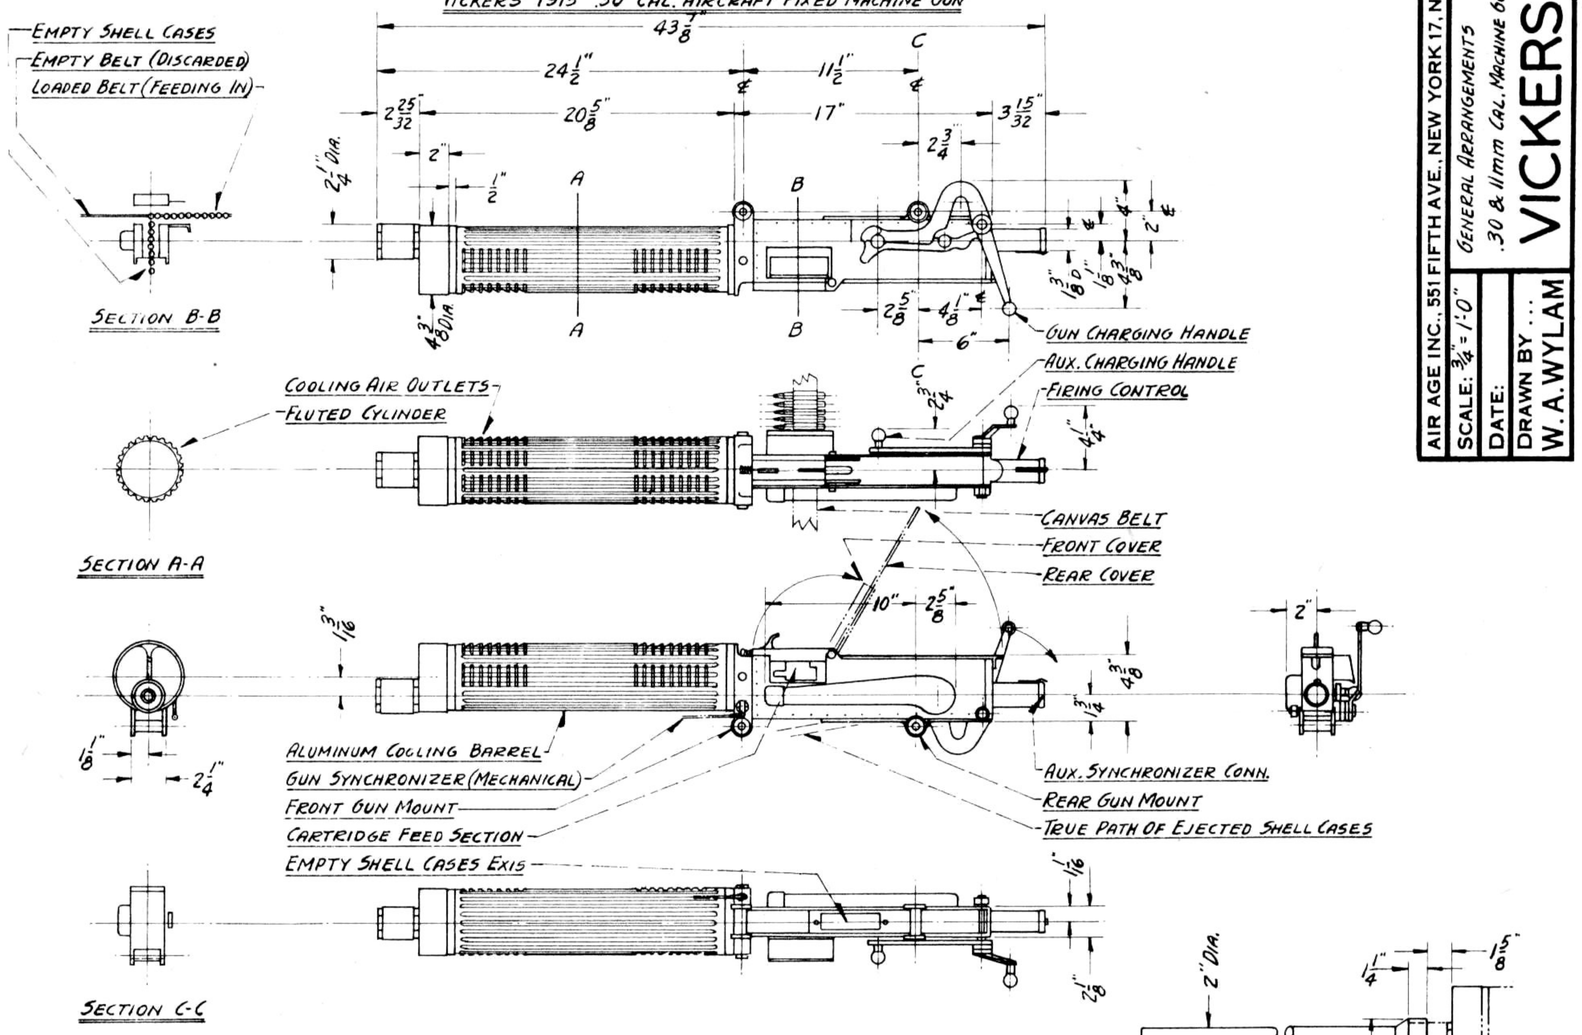AIR AGE INC., 551 FIFTH AVE., NEW YORK 17, N.Y.
SCALE: 3/4" = 1'-0"
DATE:
DRAWN BY ... W.A.WYLAM
GENERAL ARRANGEMENTS
.30 & 11MM CAL. MACHINE GUNS
VICKERS



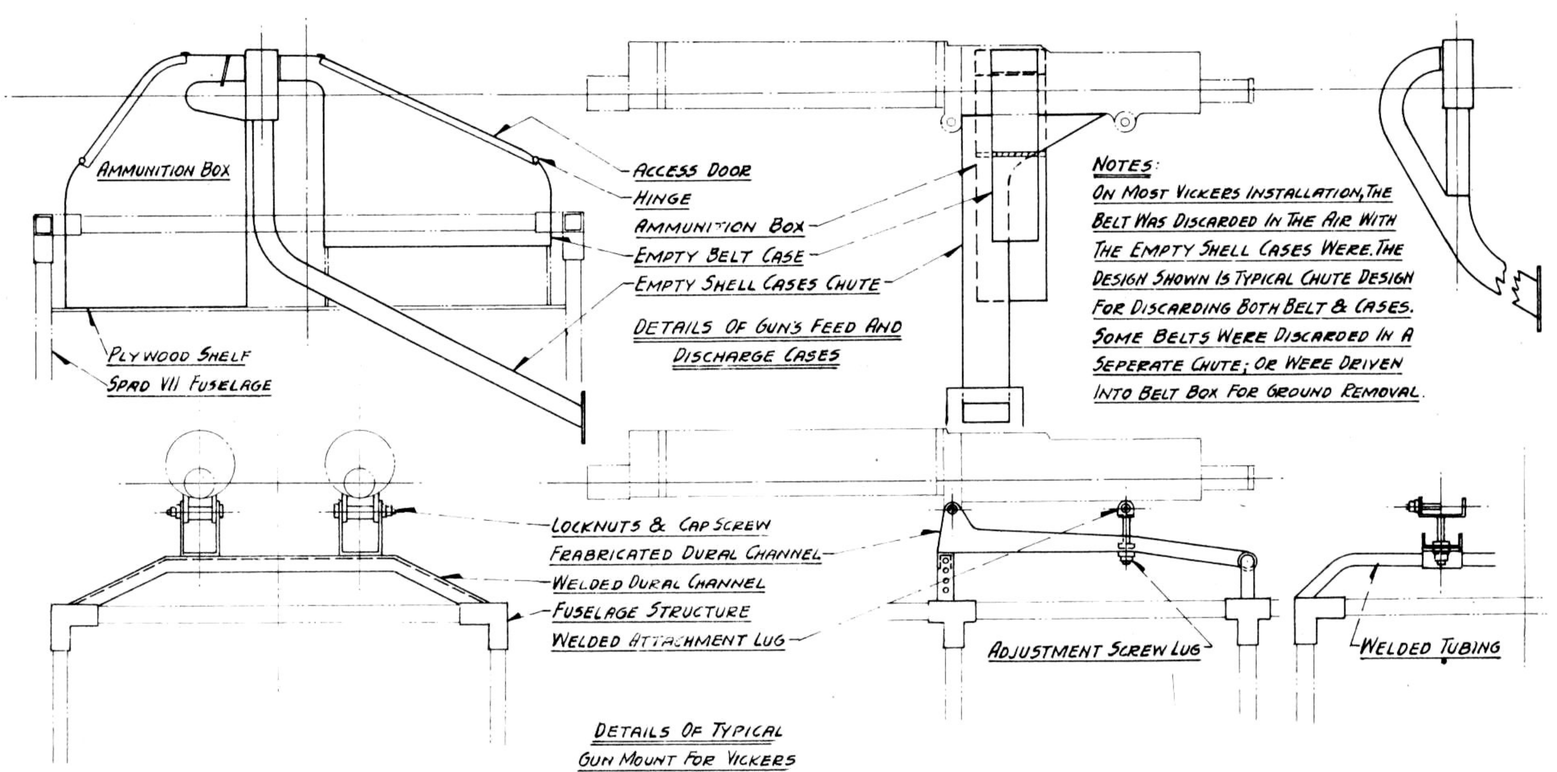
NOTE:
ENTIRE GUN WITH EXCEPTION OF STEEL MOVING PARTS (CHARGING UNIT) WAS DULL (ELECTROLYTIC) NON-RUST BLACK.




AIR AGE INC., 551 FIFTH AVE., NEW YORK 17, N.Y.
SCALE: 3/4" = 1'-0"
DATE:
DRAWN BY ... W. A. WYLAM

GENERAL ARRANGEMENTS
30 CAL. AIRCRAFT MACHINE GUN

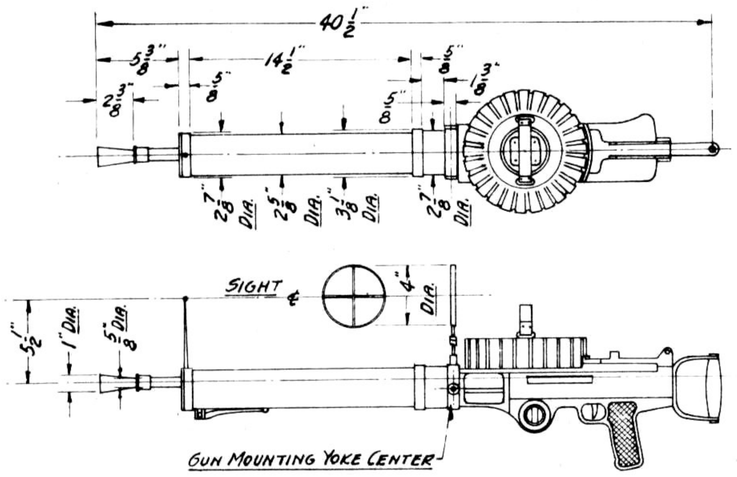
LEWIS



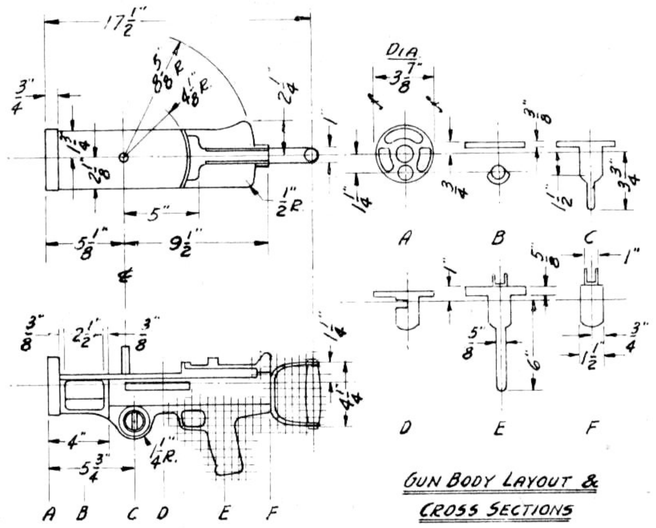1915 LEWIS .30 CAL. AIRCRAFT MACHINE GUN



GUN BODY LAYOUT & CROSS SECTIONS

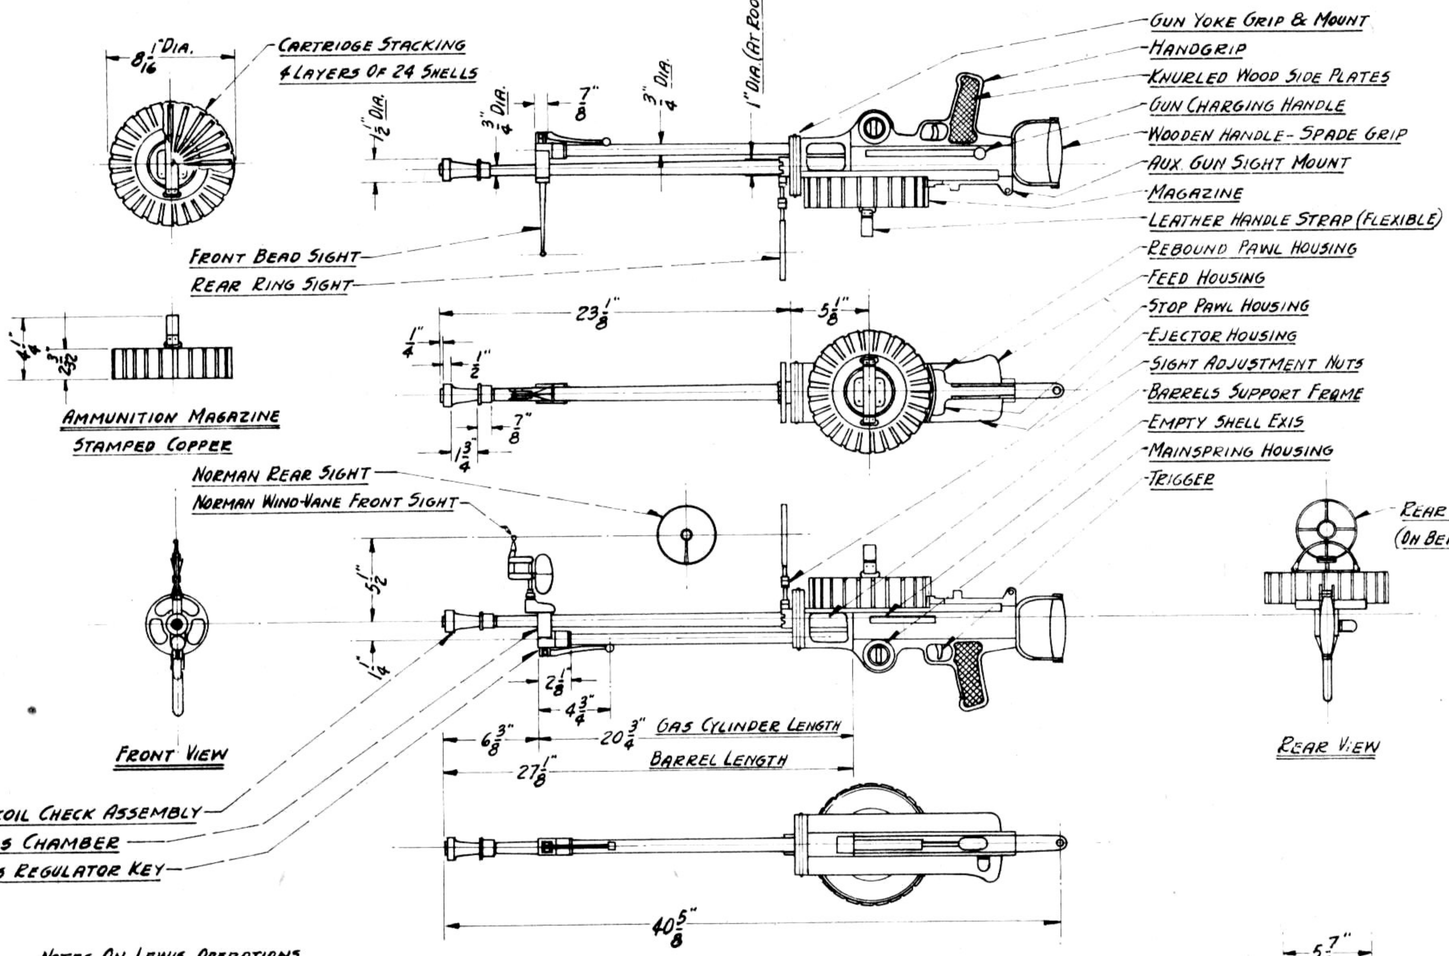

FRONT VIEW

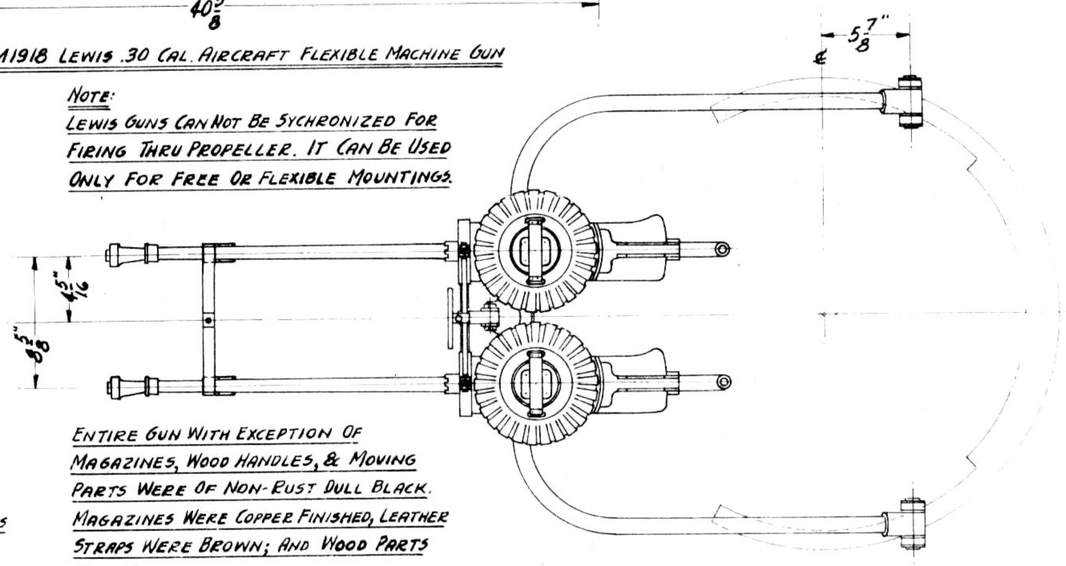
REAR VIEW

NOTES ON LEWIS OPERATIONS


THIS TYPE OF MACHINE GUN WAS GAS OPERATED, FULLY AUTOMATIC, AND AIR COOLED. IT FUNCTIONS ON THE POWER PRODUCED BY THE EXPANSION OF GAS. THIS GAS WAS CREATED BY THE FIRING OF THE CARTRIDGE WHICH DRIVES THE BULLET OUT THRU THE BARREL. WHEN THE BULLET PASSED THE PORTHOLE IN THE GAS CHAMBER, THE GAS IS EXPANDED INTO A DRIVING FORCE. THIS DRIVES THE PISTON & SHAFT BACK TOWARD THE REAR. THIS BACKWARD MOVEMENT IN THE GAS CYLINDER CAUSED THE CARTRIDGE TO UNLOCK & TO DROP INTO THE HOLD, EXTRACT THE EMPTY SHELL CASE AND TO THROW IT OUT THRU THE EMPTY SHELL EXIS; ROTATE THE MAGAZINE; AND TO WIND UP THE MAINSPRING. THE FORWARD MOVEMENT OF THE PISTON & SHAFT WAS CAUSED BY THE MAINSPRING PRESSURE WHICH FEEDS AND LOCK THE CARTRIDGE IN THE FIRING CHAMBER; AND FIRES THE CARTRIDGE WHEN THE TRIGGER IS PRESSED.


M1918 LEWIS .30 CAL. AIRCRAFT FLEXIBLE MACHINE GUN

NOTE:
LEWIS GUNS CAN NOT BE SYCHRONIZED FOR FIRING THRU PROPELLER. IT CAN BE USED ONLY FOR FREE OR FLEXIBLE MOUNTINGS.



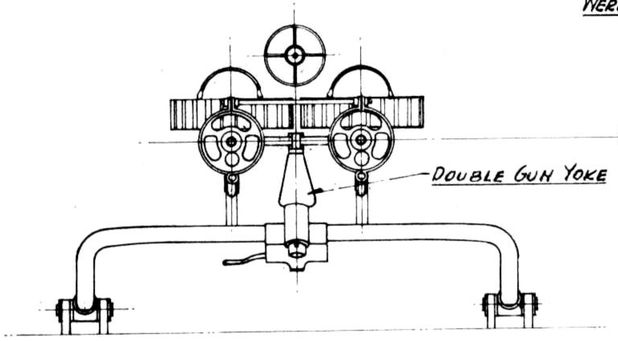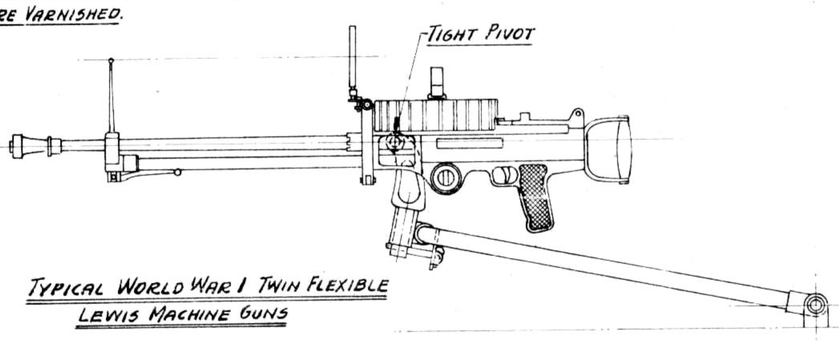ENTIRE GUN WITH EXCEPTION OF MAGAZINES, WOOD HANDLES, & MOVING PARTS WERE OF NON-RUST DULL BLACK. MAGAZINES WERE COPPER FINISHED, LEATHER STRAPS WERE BROWN; AND WOOD PARTS WERE VARNISHED.





TYPICAL WORLD WAR I TWIN FLEXIBLE LEWIS MACHINE GUNS

AVRO LANCASTER I

WORLD'S GREATEST BOMB CARRIER

303 cal. twin machine guns in all powered-turrets
trim tab
balance tab
fabric covered elevators
mass balance
all metal stabilizer
de-icing strip
flame damper
computing sight
Rolls-Royce "Merlin XX" - 1.260 h.p. engines
flap panel
fairing panel
molding strap
trim tab
balance tab
fabric covered ailerons
formation light
navigation light
observation blister
direction finder
navigator's sighting dome
front powered-turret
landing light
de-icing strip
DeHavilland constant-speed full-feathering propellers
ventilator
bombardier's flat
bomb bay
camera aperture
front entrance
pitot tube
cowl flap
antenna mast
hinged leading edge
cabin air intake
landing gear door
hydraulic brake
ground line at rolling radius
flame damping exhaust muff
carburetor air intake
glycol cooler
oil cooler
Green-haze and sandy-brown camouflage on top surface only. Dull-black on side and lower surfaces.
airfoil section
six-inch squares
yellow
red
white
blue
gray
upper powered-turret
radio antenna
rear powered-turret
trailing radio antenna
telescoping ground post
landing gear door
landing gear actuating arm
static suppressor
rear entrance
lower powered-turret
identification light
all metal rudders and vertical stabilizers
non-retracting
William A. Wylam

0" 5' 10' 15' 20'